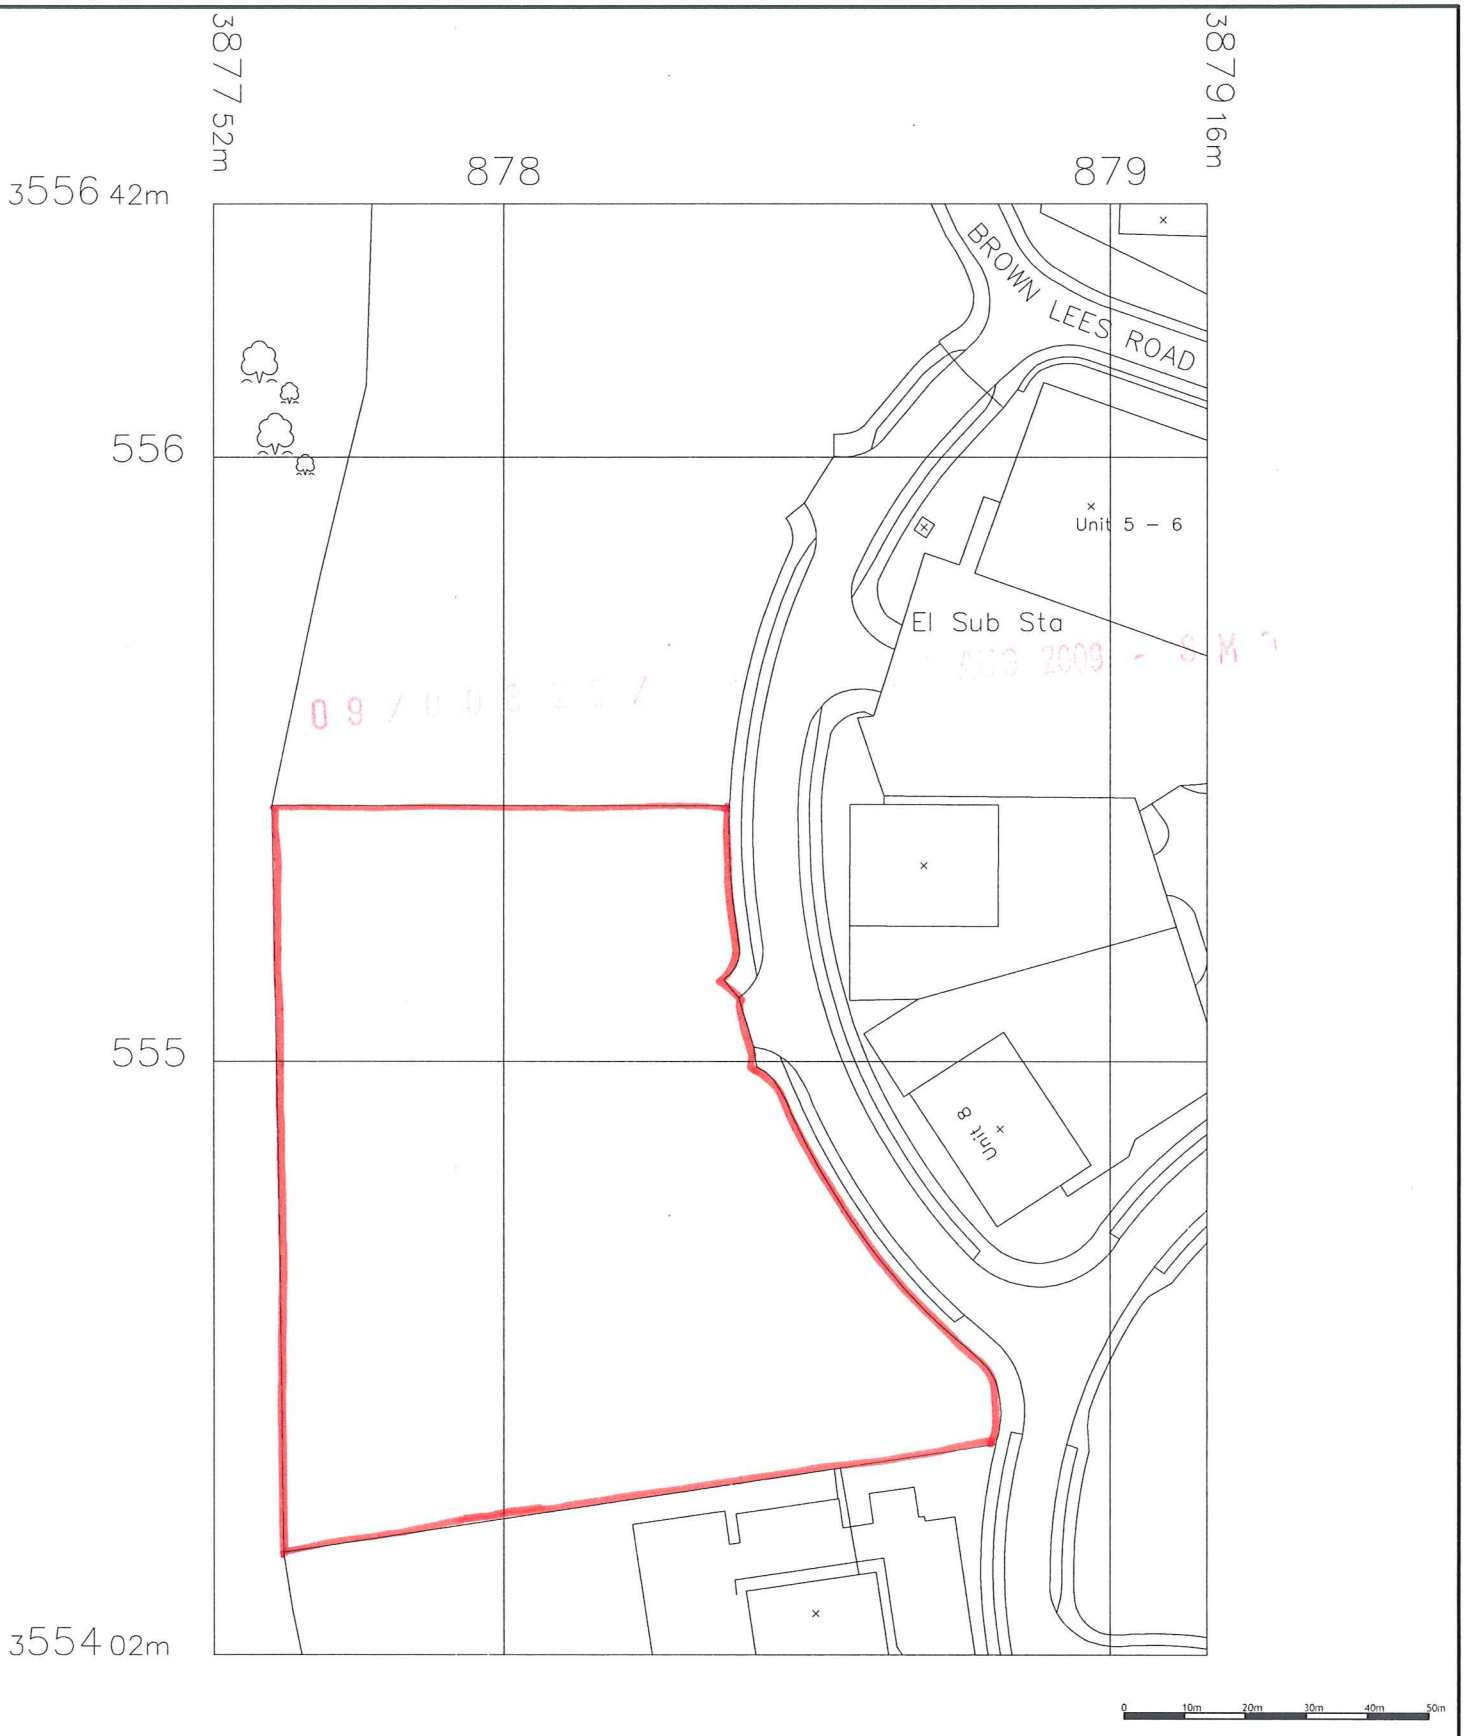

0 10m 20m 30m 40m 50m

DC Architects

Chartered Architects, Surveyors, Town Planning Consultants

5 - 7 Market Place
Macclesfield
Cheshire SK10 1EB

Tel: 01625 422277
Fax: 01625 613361

Project:

PROPOSED INDUSTRIAL UNIT
PLOT 17, VICTORIA BUSINESS PARK
BIDDULPH, ST8 7PL

Drawing Title:

LOCATION PLAN

©

Project No:	Drg No:	Revision:
4039	5	

	Revision	Date

Scale:	Drawn:	Date:
1:1250 @ A4	IB	30/07/08

Drawing North

© This drawing and the works depicted are the copyright of DC Architects Ltd. and may not be reproduced or amended without prior written permission. No liability will be accepted for amendments made by other parties.

O.S. information is reproduced under licence. © Crown copyright. Reproduction in whole or in part is prohibited without the prior permission of Ordnance Survey.

No dimensions are to be scaled from this drawing. CONTRACTOR TO SITE CHECK ALL DIMENSIONS PRIOR TO COMMENCING WORK.