

FRONT ELEVATION

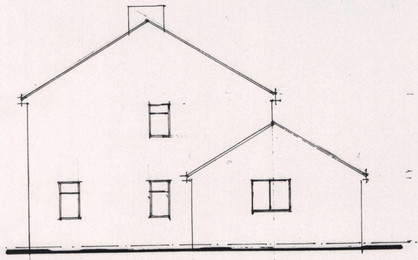

SIDE ELEVATION

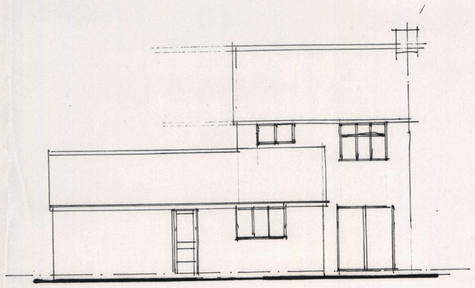

REAR ELEVATION

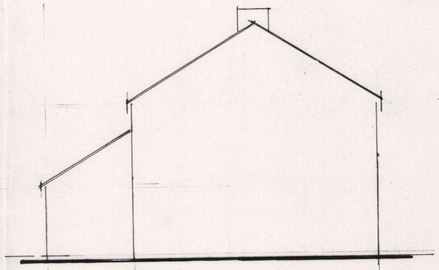

SIDE ELEVATION

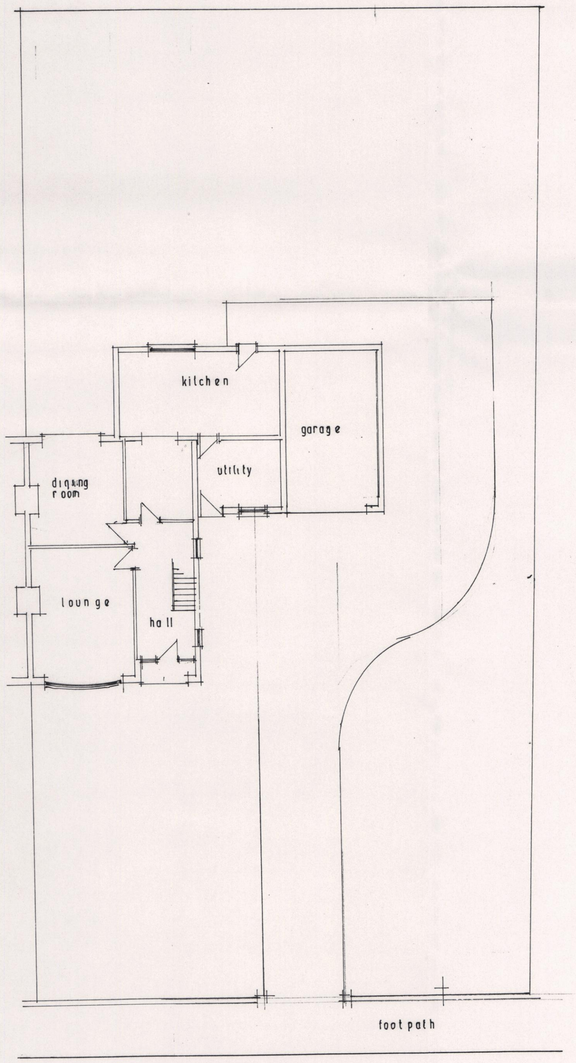

GROUND FLOOR PLAN

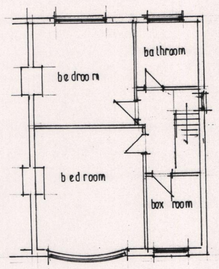

FIRST FLOOR PLAN

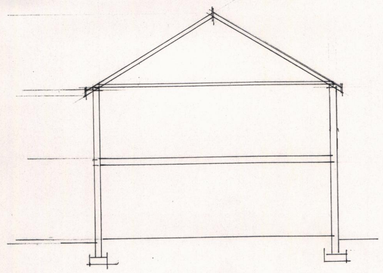

SECTION

09/00888/ FUL 8 SEP 2009

The Party Wall Act 1996: Work shown on this drawing may be covered by this Act. Building owners intending to carry out work covered by this Act must give in writing of intended Works to all the relevant adjoining owners.

Local Authority Drawing
as existing

ARCHTREND DESIGN
122 Waggs Road
Congleton
Cheshire
tel/fax 01260 274221
e mail sb4221@aol.com.

Proposed dwelling in garden
of 33 Woodhouse Lane. Biddulph,
Stoke on Trent. ST8 7DE
for
Mr. Garcha

Dwg. No. 2700/02/

Scale: 1:100