
ctd architects ©2016

1. This drawing is copyright.
2. All dimensions to be checked on site before proceeding.
3. Contractor to check/adjust dimensions of new work to suit existing conditions. Do not assume existing structure or details are plumb, square or level.
4. Contractor must notify the architect of any discrepancies before proceeding.
5. All drawings to be read in conjunction with all other consultants drawings and specs.

North

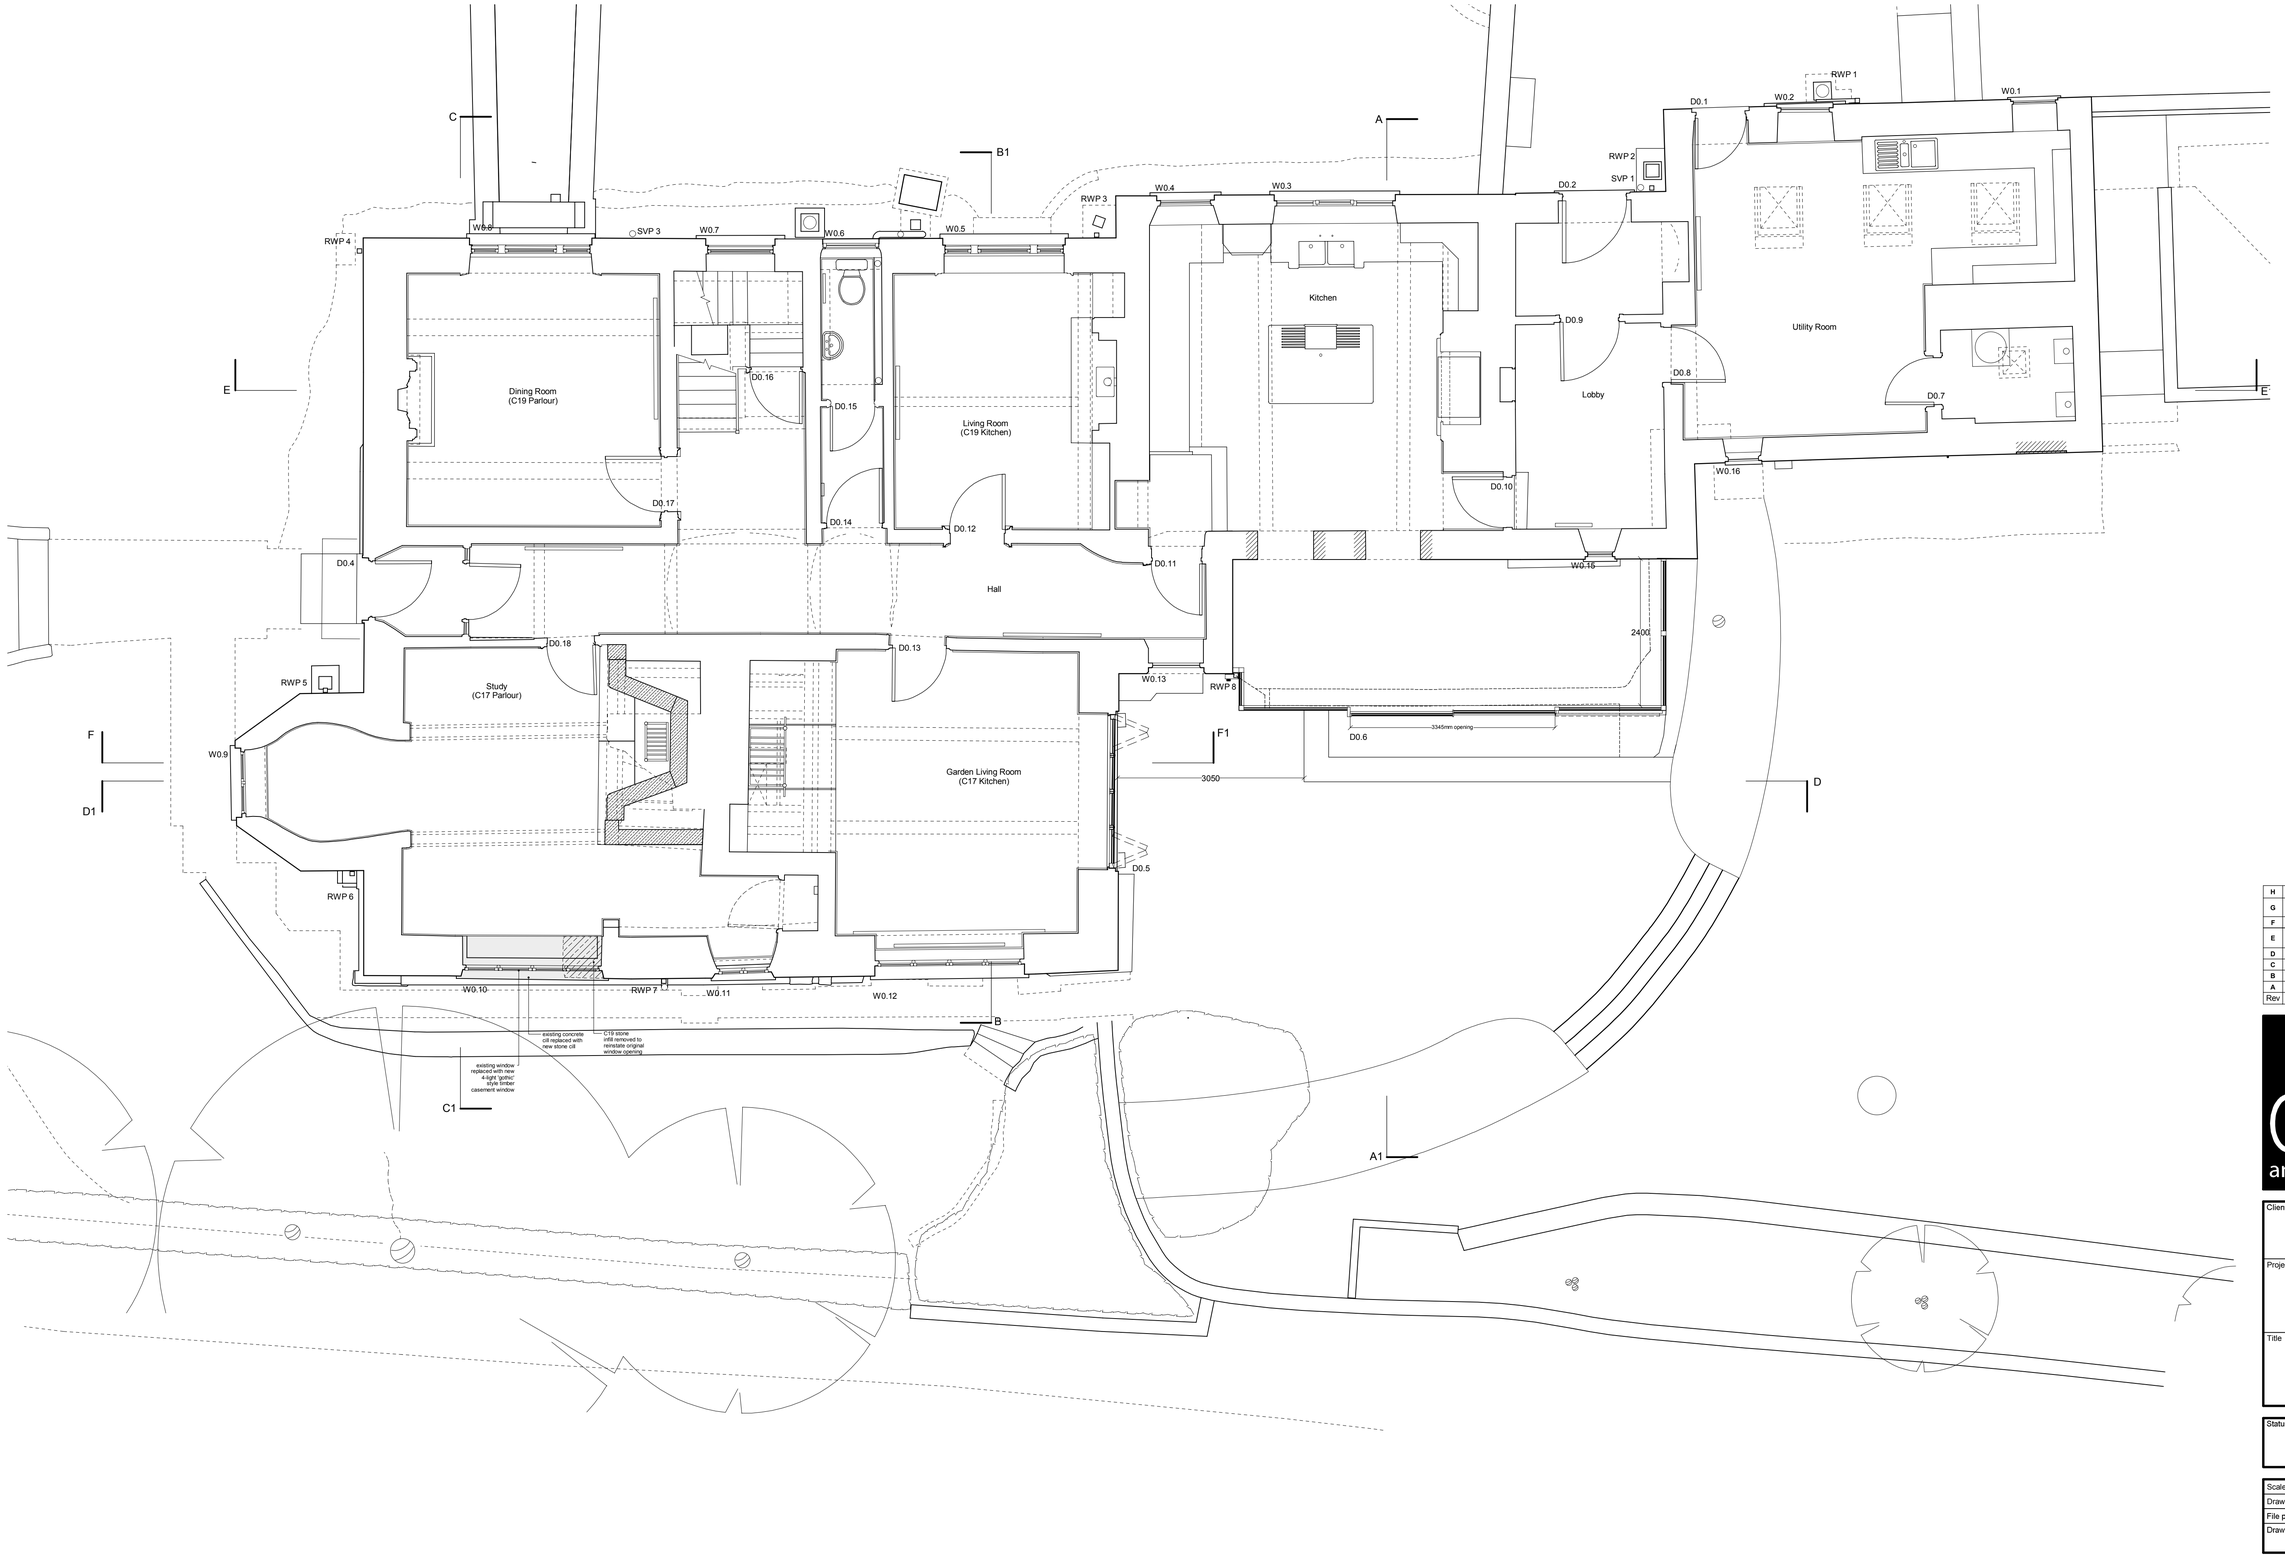

Rev	Date	Drawn	Description
H	22/06/16	CG	Notes amended and removed
G	16/06/16	CG	W0.10 to be reinstated as 4-panel casement window following investigation on-site
F	25/04/16	CG	D0.1 now stable style door
E	15/04/16	CG	Change to opening between kitchen and extension following conservation officer's comments
D	10/09/16	CG	Amendments and notes added
C	18/12/15	CG	Changes to porch, amendments
B	01/12/15	CG	Study fireplace altered and door numbers added
A	03/11/15	CG	Amendments and notes added

ctd architects

Clerk Bank House
Clerk Bank
LEEK
Staffordshire
ST13 5HE

Tel: 01538 373477
Fax: 01538 386503
e: info@ctdarchitects.co.uk

architects | historic building advisors | project managers | landscape & urban designers

Client
Mr & Mrs Ball

Project
Manor Farm House
proposed conservation alterations
extensions and repairs

Title
Ground Floor
'as proposed'

Status
PLANNING

Scale:	1:50	A1	:Size	Job No:	1541
Drawn:	CG	CH	:Chk'd	Date:	27/10/15

File path: \\drawings\2015\1541 Manor Farm ENDON\plans elevations as prpd

Drawing Number: AL 24 Revision: H