

Notes:

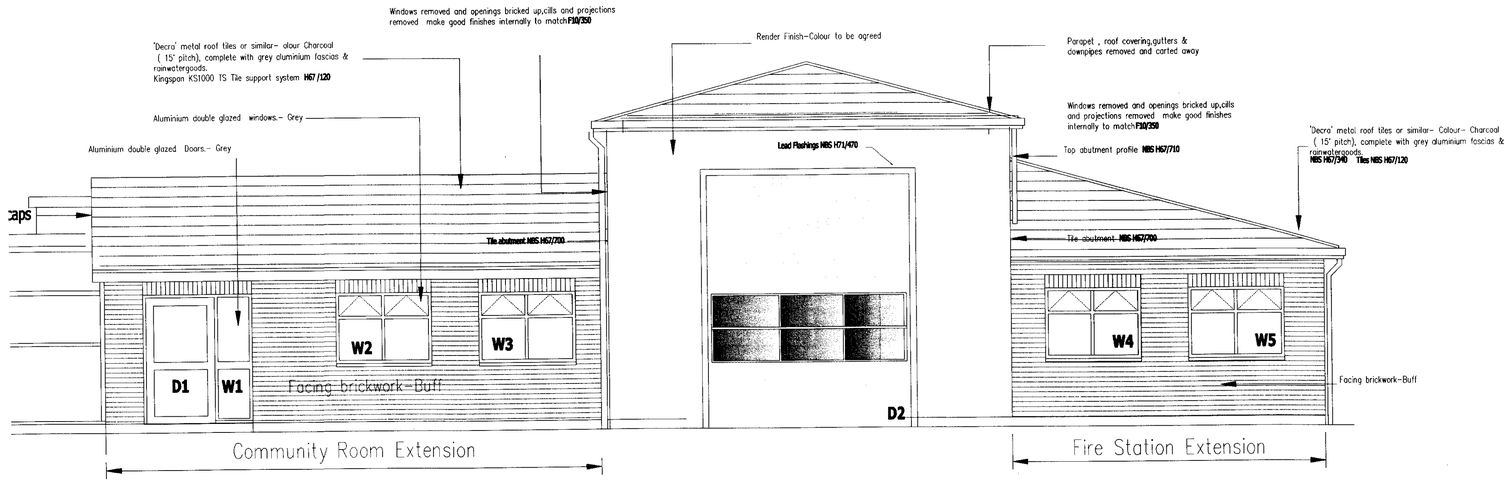


SOUTH WEST ELEVATION

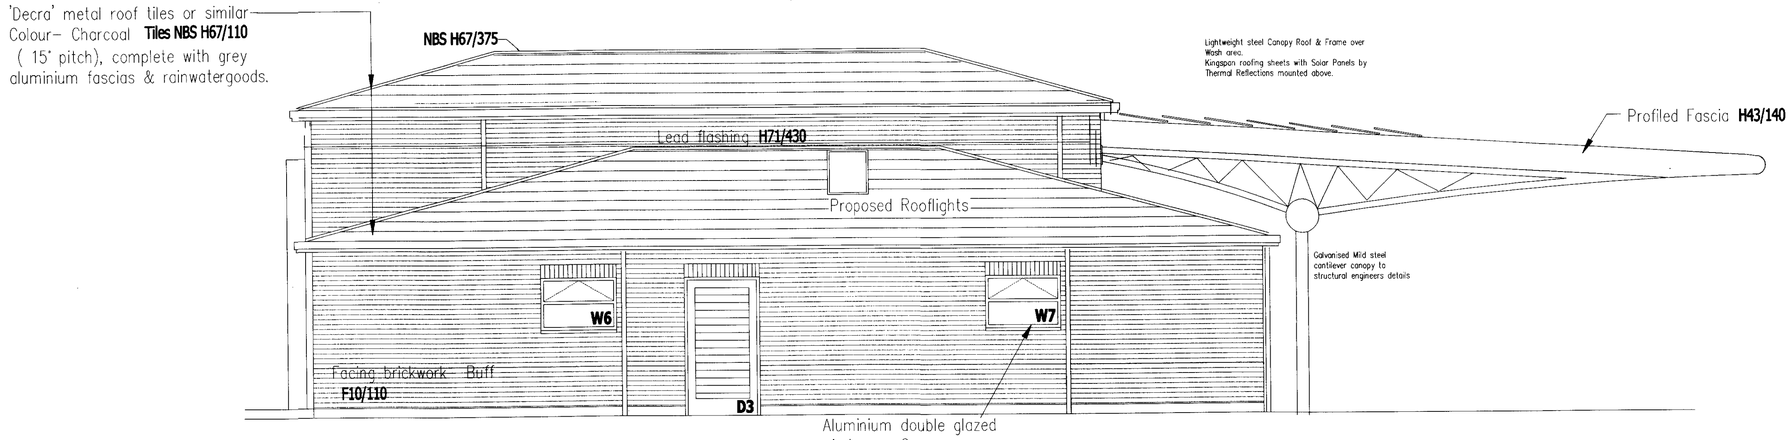

SOUTH EAST ELEVATION

10/00008/FUL - 1 FEB 2010 - SM

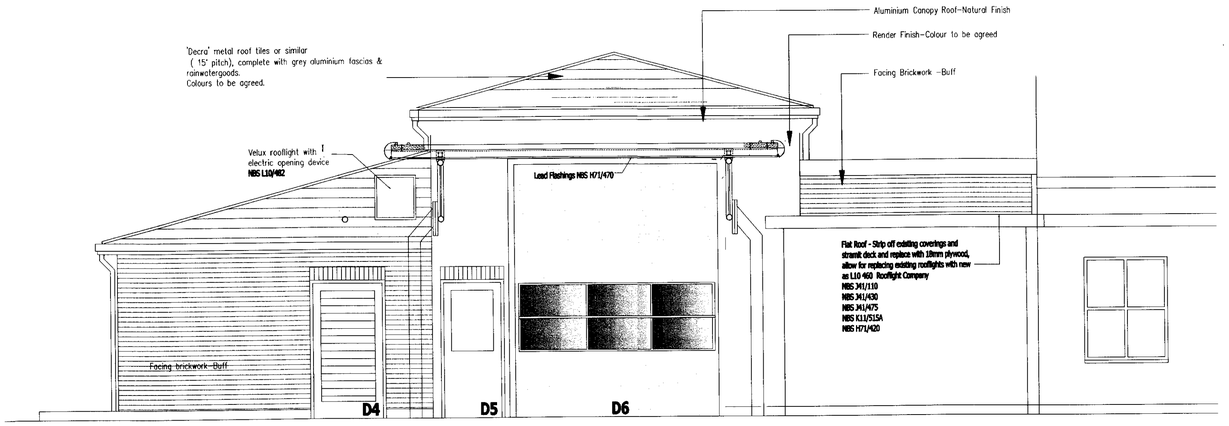

NORTH EAST ELEVATION

REVISION	DESCRIPTION	DATE/INITIAL
B	Canopy	Dec 07
A	Window Dimensions	Nov 07

Staffordshire County Council

Green Hall
Lichfield Road
Stafford ST17 4LA
Tel 01785 223121
Fax 01785 277727

GROUP :
CHECKED BY :
PROJECT ARCHITECT/CONTRACT ADMINISTRATOR/ENGINEER/SURVEYOR :
ISSUED FOR **TENDER**

PROJECT
BIDDULPH
Fire Station
Refurbishment & Extension to provide Community Facility

DRAWING
Proposed Elevations

FILE Ref **4652**
SCALES
DRAWN **JML**
DATE **August 2009**
DRAWING NO. **A119**
REVISION **B**

Copyright in this drawing and design belongs to Staffordshire County Council. Unauthorised reproduction infringes copyright and may result in contractual or civil proceedings. Contractors must advise the Architect / Project Contract Administrator / Engineer or Surveyor of any variations between this drawing and conditions found on site. DO NOT SCALE. Only written dimensions to be used. This product may include mapping data licensed from Ordnance Survey with the permission of the Controller of Her Majesty's Stationery Office. Crown copyright and / or database right 2007. All rights reserved. Licence Number 100019422.
Original Sheet A1