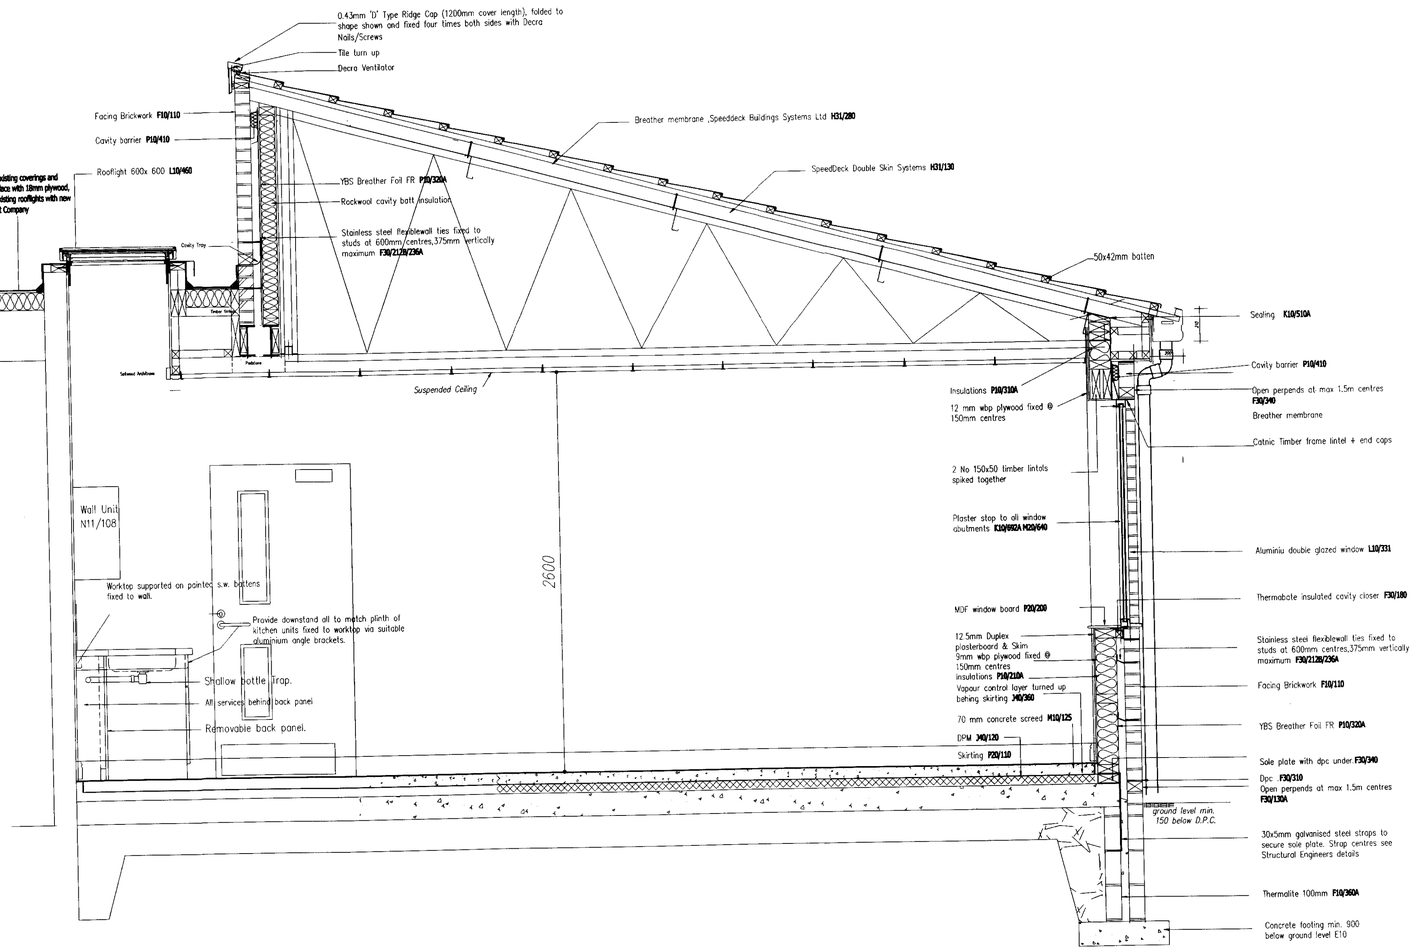


Section C-C

10/00008/FUL - 4 FEB 2010 - S M

REVISION	DESCRIPTION	DATE/INITIAL
A	Tower, Canopy, Plan Change	July 09

Staffordshire County Council

Design & Facilities Management Consultancy
County Property Service
Tocornan Directorate
Green Hall, Lichfield Road, Stafford ST17 4LA
Tel 01785 223121 Fax 01785 277237

GROUP: DFMC Design Office
PROJECT ARCHITECT/CONTRACT ADMINISTRATOR/ENGINEER/SURVEYOR: R.Wakefield
CHECKED BY:
ISSUED FOR: TENDER

PROJECT
Fire Station, Princess Street, Biddulph, ST8 6JN. Proposed Extension to provide Community Facility & Toilets.

DRAWING
Proposed Section C-C COMMUNITY ROOM

FILE Ref: SET 4652
SCALES: 1:20
DRAWN: ML
DATE: Oct 2009
DRAWING NO: A122
REVISION:

Copyright in this drawing and design belongs to the County Property Service of Staffordshire County Council. Unauthorised reproduction infringes copyright and may result in contractual or civil proceedings. Contractors must advise the Architect / Project Contract Administrator / Engineer or Surveyor of any variations between this drawing and conditions found on site. DO NOT SCALE. Only written dimensions to be used. This product may include mapping data licensed from Ordnance Survey with the permission of the Controller of Her Majesty's Stationery Office. Crown copyright and / or database right 2005. All rights reserved. Licence Number 100019422.
Original Sheet A1