


Notes:

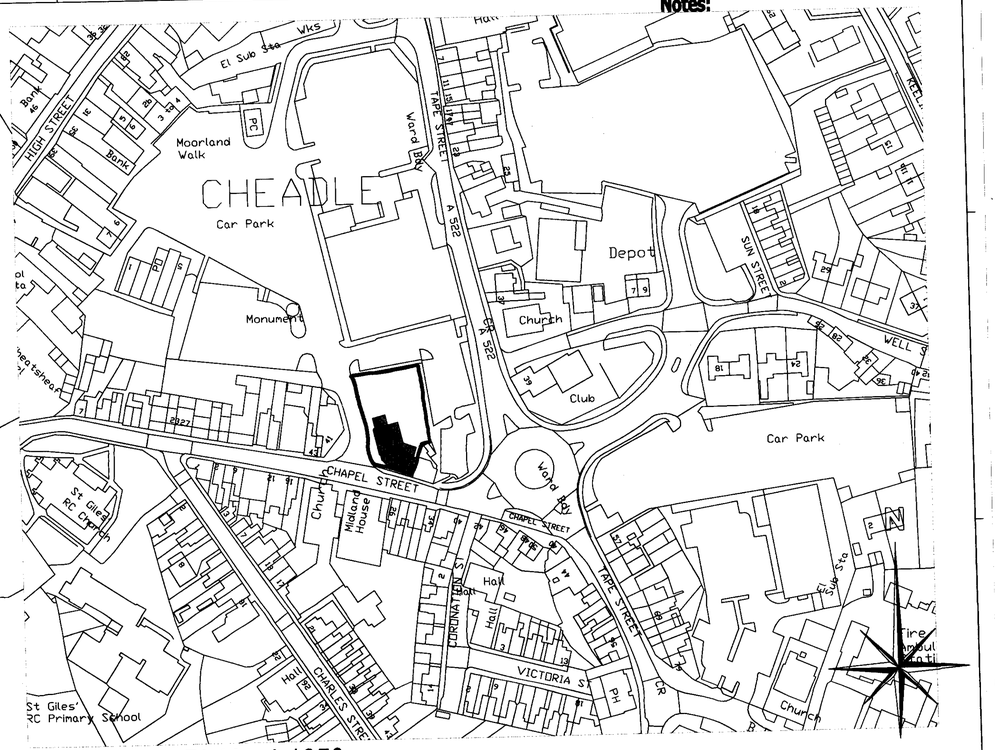

LOCATION PLAN. 1:1250

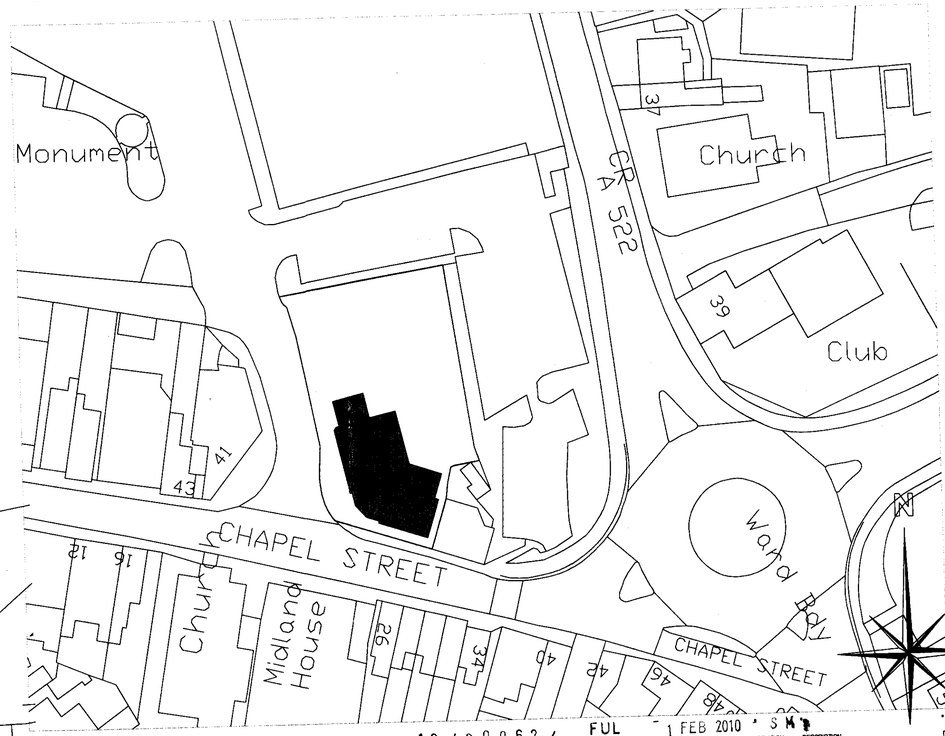

BLOCK PLAN. 1:500

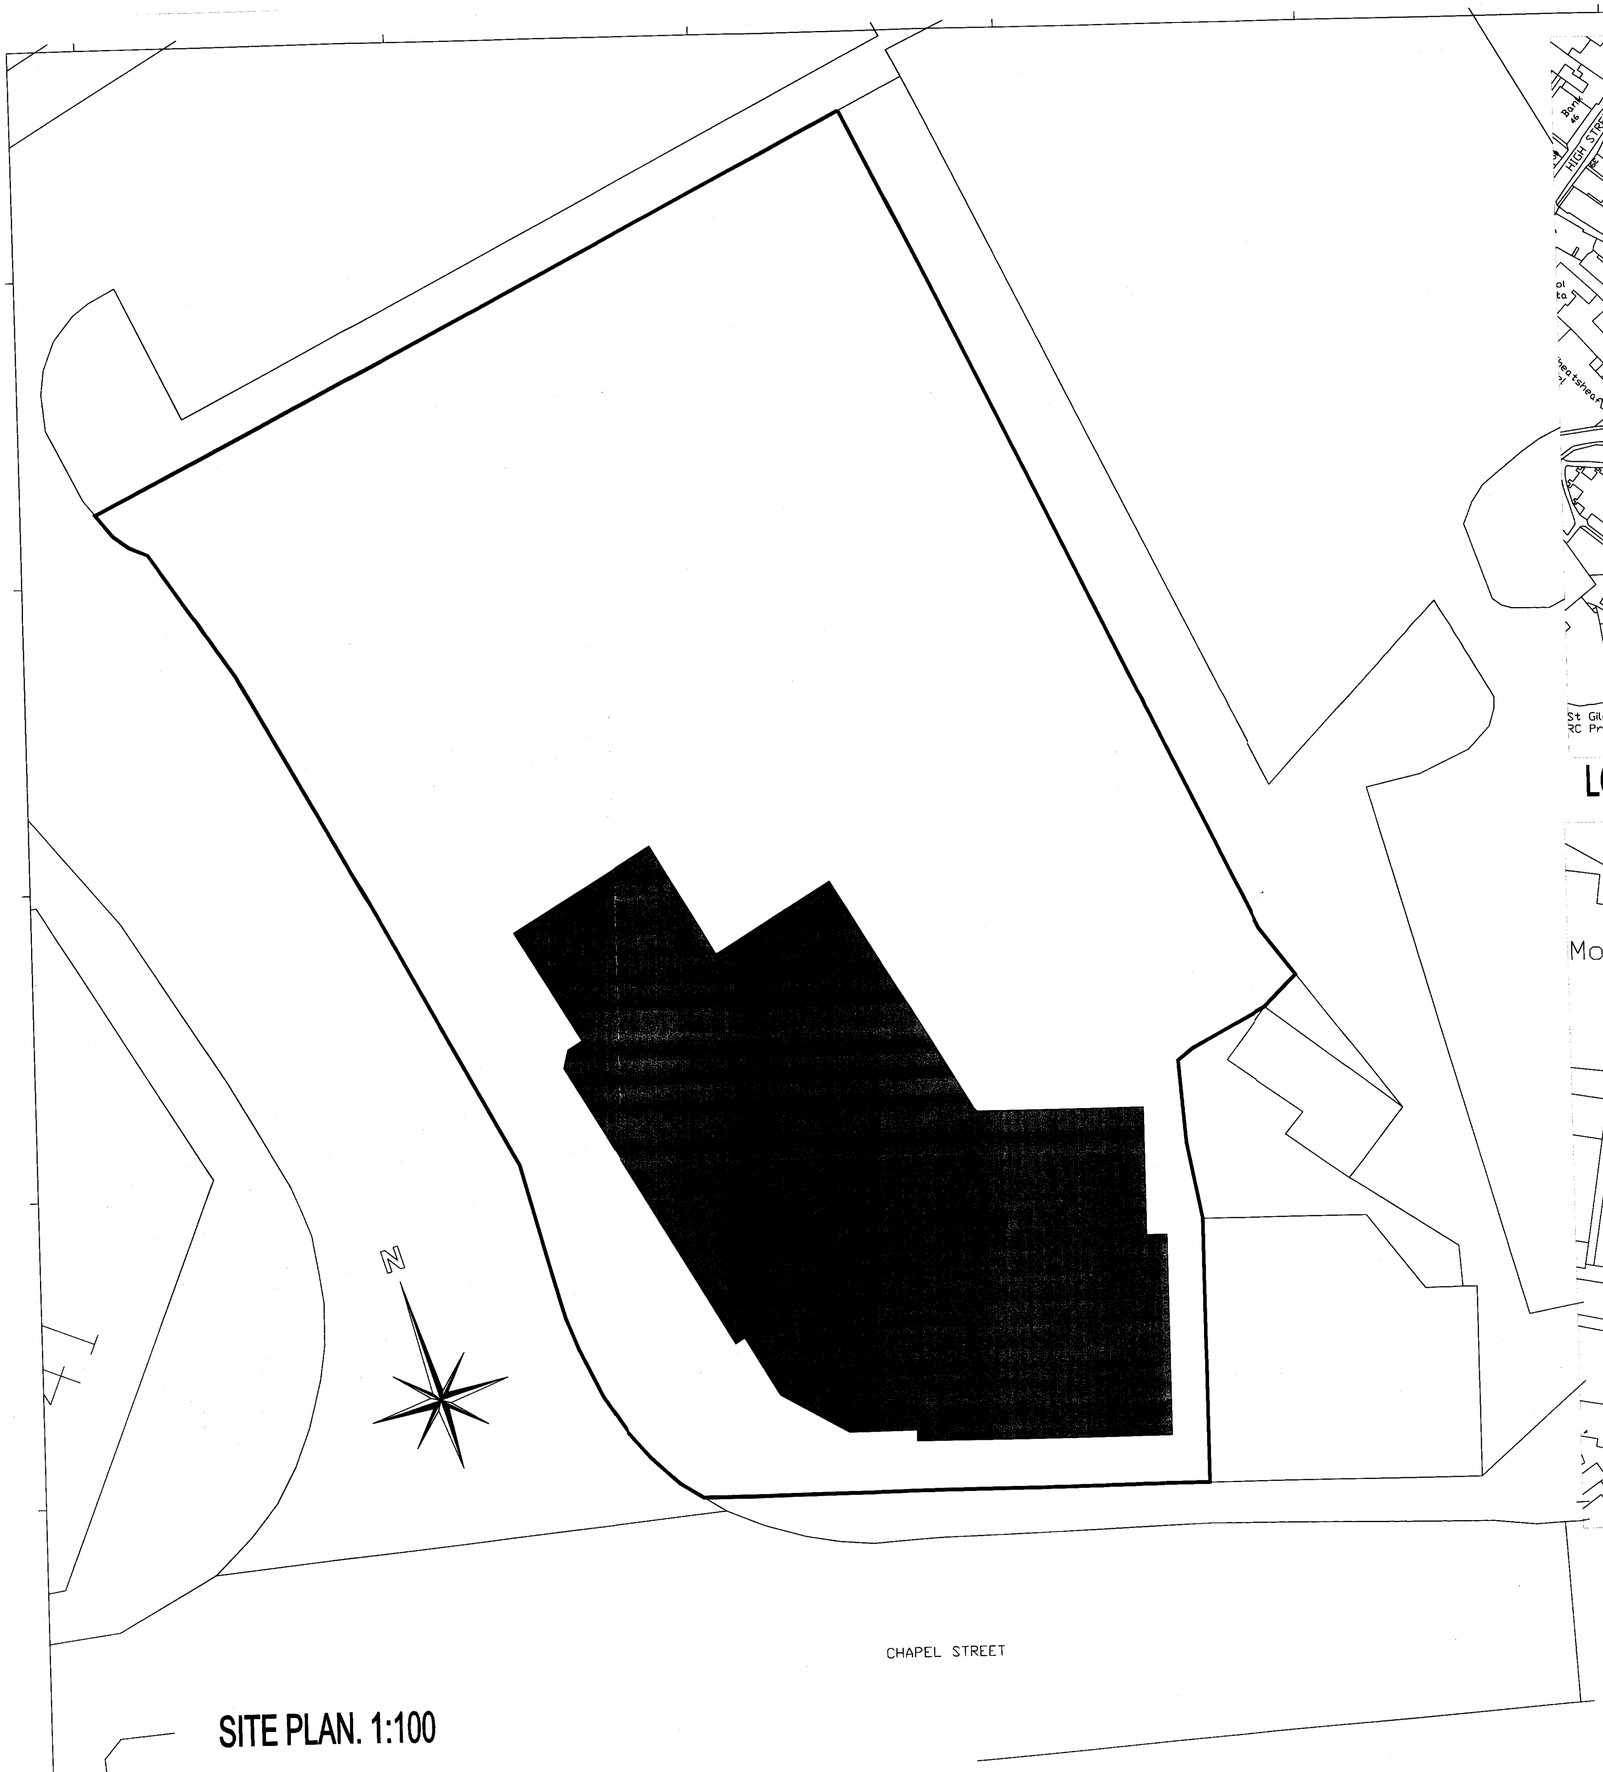

SITE PLAN. 1:100

REVISION	DESCRIPTION	DATE/INITIAL
10/00062/FUL	1 FEB 2010 SMB	

Staffordshire County Council

Green Hall
Lichfield Road
Stafford ST17 4LA
Tel 01785 223121
Fax 01785 277727

GROUP: Corporate Design
CHECKED BY:
ISSUED FOR: **PLANNING**

PROJECT: **Cheadle Police Station, Chapel Street, Cheadle**

DRAWING: **Planning Location, Block and Site Plan**

FILE Ref:
SET: 5112
SCALES: 1:1250, 1:500 & 1:100.
DRAWING NO: **A200**
DRAWN:
DATE: Nov '09
REVISION

Copyright in this drawing and design belongs to Staffordshire County Council. Unauthorised reproduction infringes copyright and may result in contractual or civil proceedings. Contractors must advise the Architect / Project Contract Administrator / Engineer or Surveyor of any variations between this drawing and conditions found on site. DO NOT SCALE. Only written dimensions to be used. This product may include mapping data licensed from Ordnance Survey with the permission of the Controller of Her Majesty's Stationery Office. Crown copyright and / or database right 2008. All rights reserved. Licence Number 100019422.

Original Sheet A1