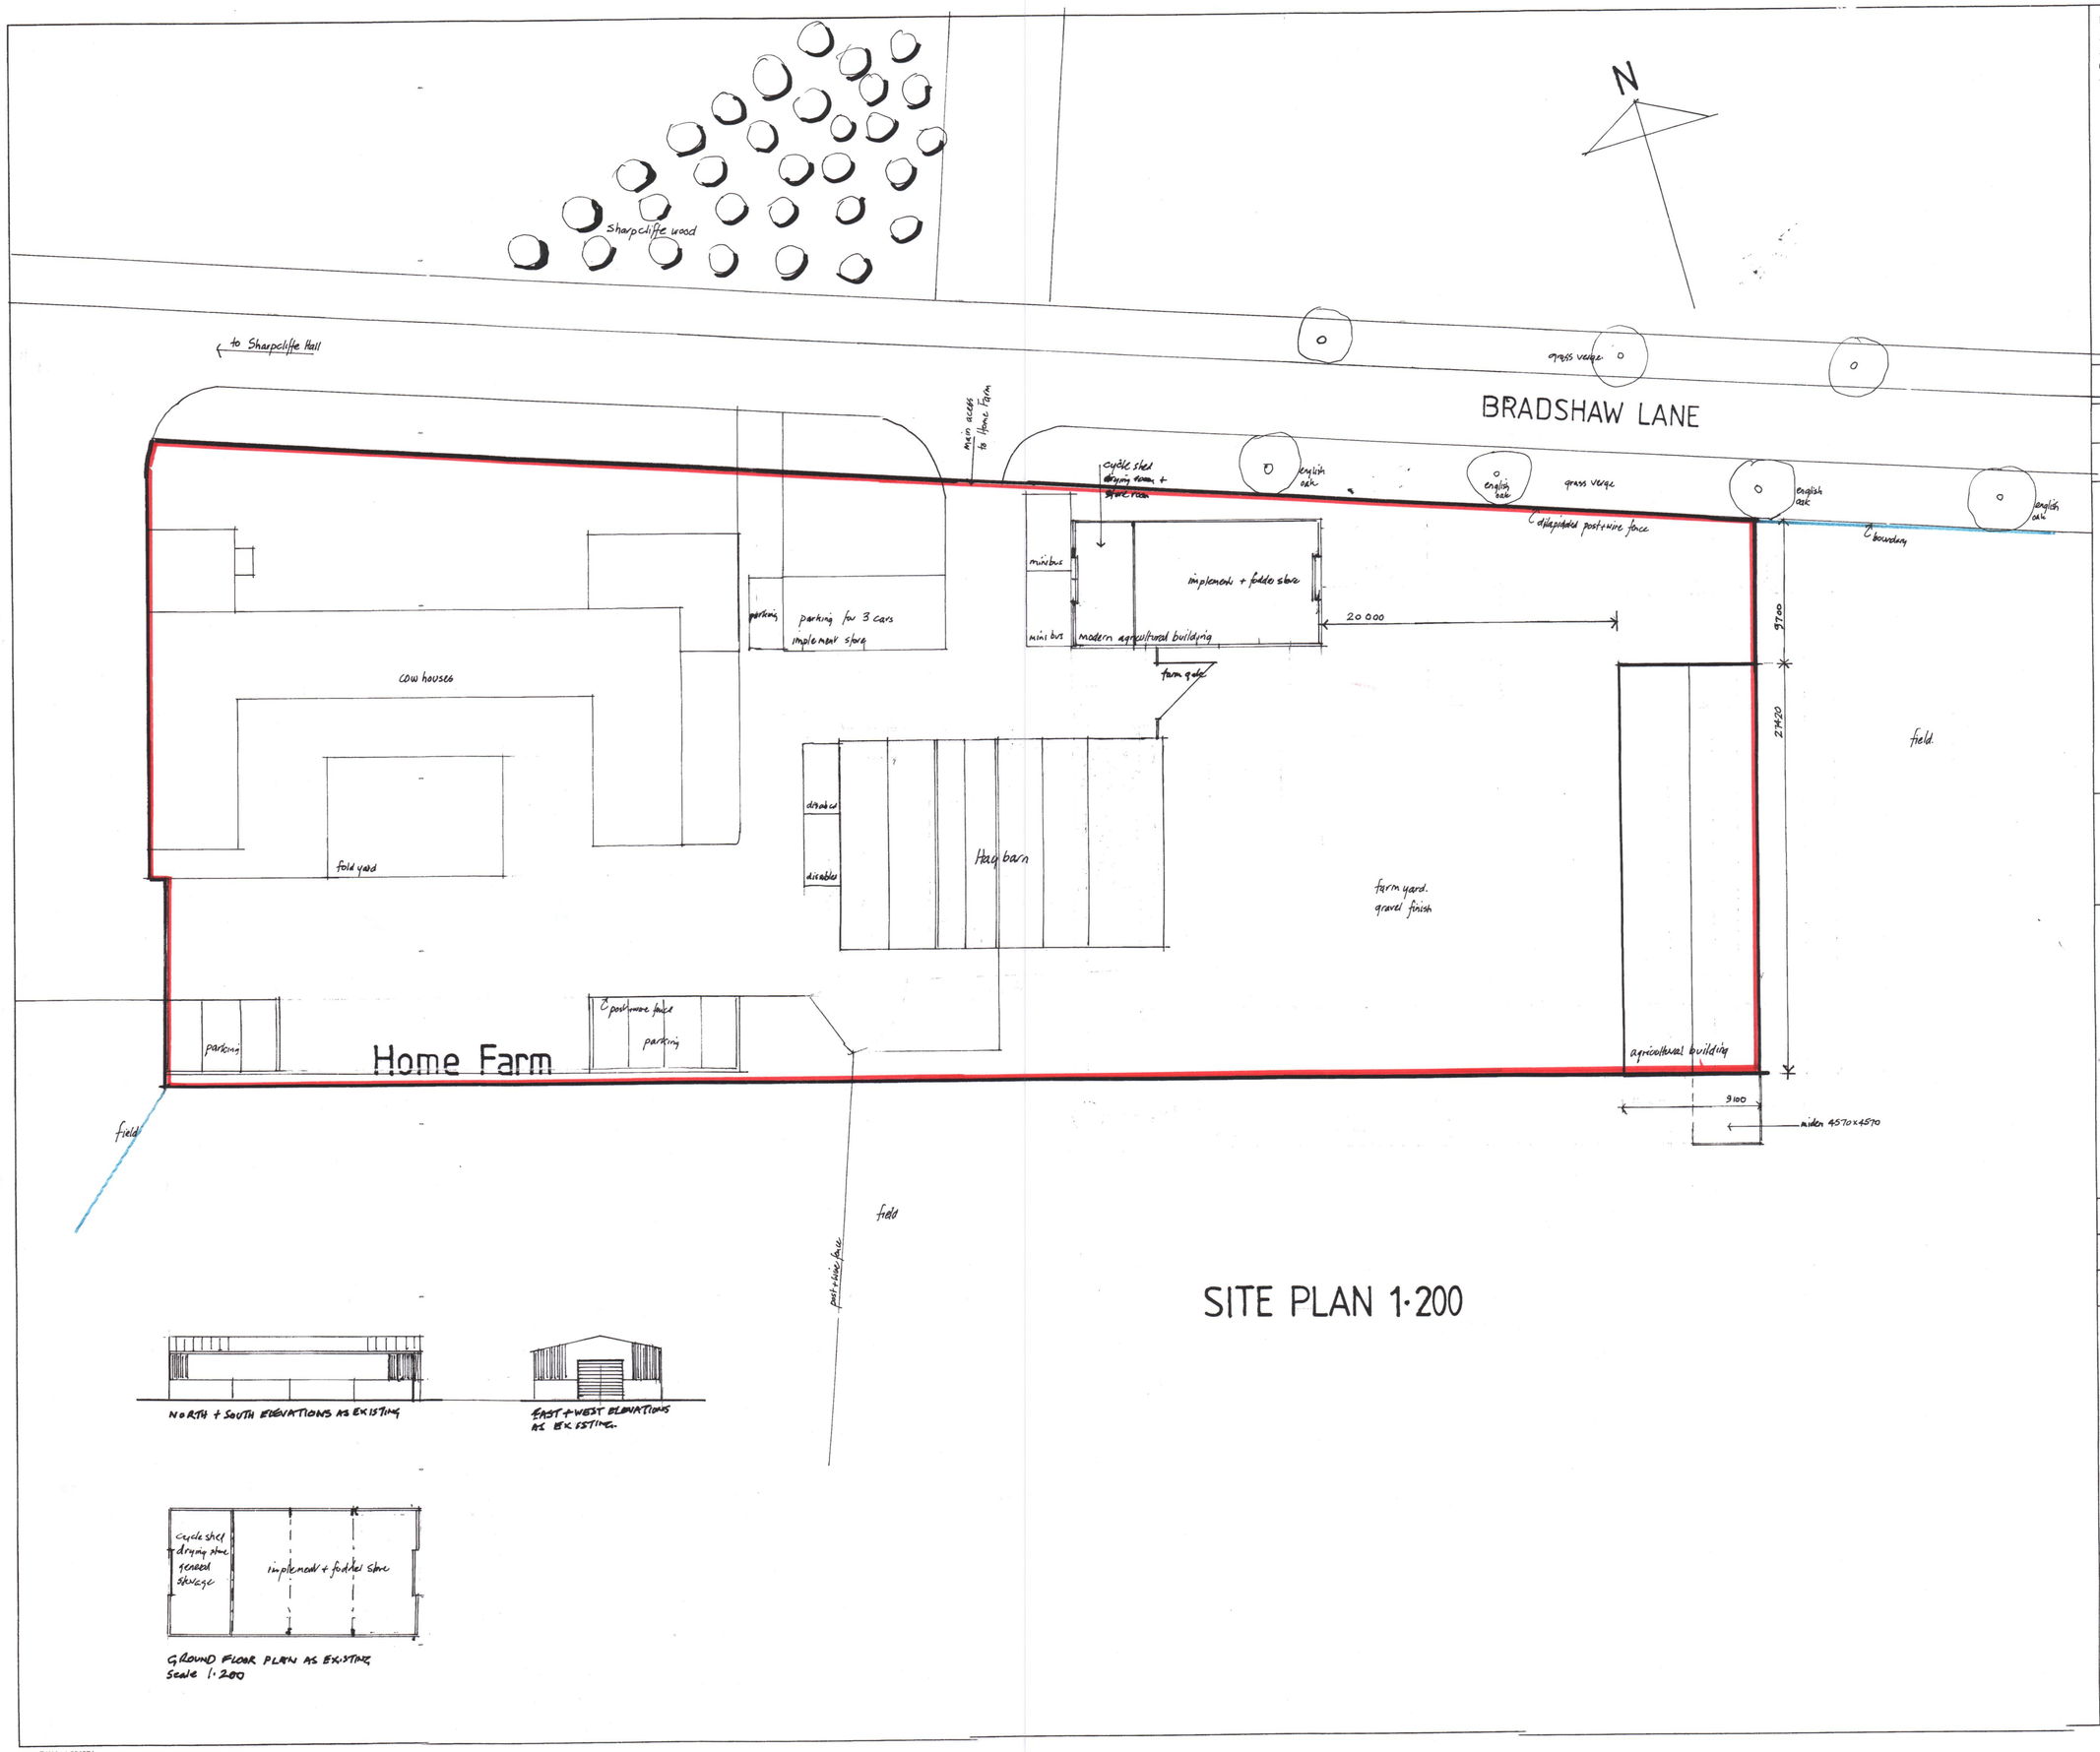

SITE PLAN 1:200

Notes:-
All dimensions must be checked on site and not scaled from this drawing.
© This drawing is copyright and must not be copied without the express approval of the author.

HIGH PEAK BOROUGH COUNCIL
22 JUN 2016
BUXTON RECEPTION

No.	Date	Revisions
A	9·5·2016	car parking reduced in size following amendment to hay barn layout including implement + fodder store

Client
MR M HADFIELD

Job Title
HOME FARM
BRADSHAW LANE
IPSTONES
Nr LEEK

Scale 1:200

Date MAY 2015

ARCHITECTS Y2K LIMITED
ALDERN HOUSE
BASLOW ROAD
BAKEWELL
DERBYSHIRE
DE45 1AE
TEL: 01629 810157

Drg. No. 1593·5
Rev. ~~A~~ B

John E Wright 534874