

east elevation as existing

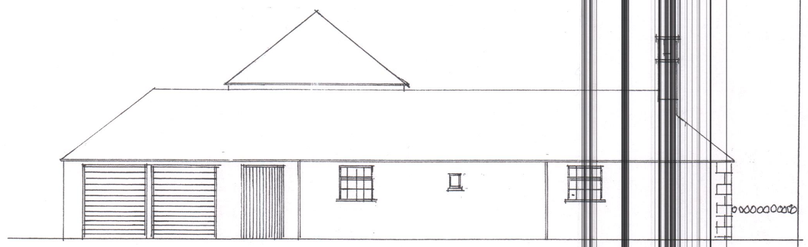

west elevation as existing



north elevation as existing

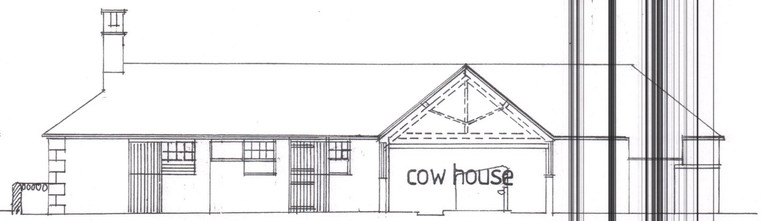

east elevation as existing

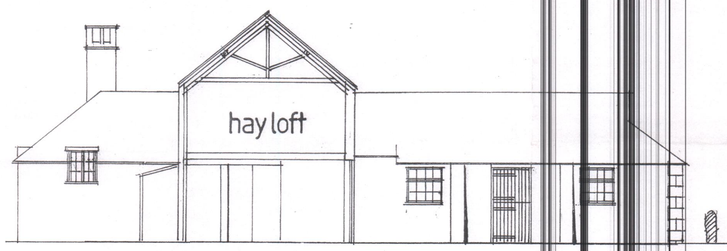

west elevation as existing

ground floor plan as existing

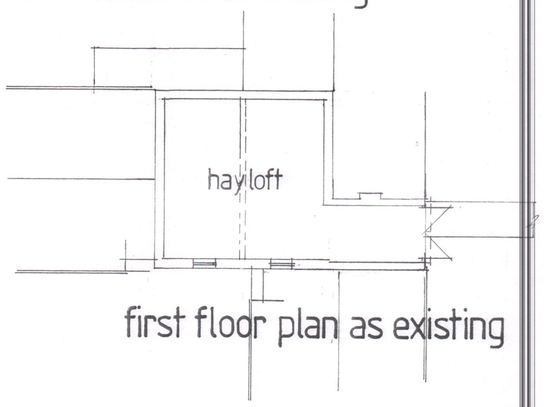

first floor plan as existing

Notes:-
All dimensions must be checked on site and not scaled from this drawing.
© This drawing is copyright and must not be copied without the express approval of the author.

No.	Date	Revisions

Client

MR JM HADFIELD

Job Title

HOME FARM
SHARPCLIFFE
Nr LEEK STAFFS

survey

Scale 1:100

Date NOV 2013

ARCHITECTS Y2K LIMITED
ALDERN HOUSE
BASLOW ROAD
BAKEWELL
DERBYSHIRE
DE45 1AE
TEL: 01629 810157

Drg. No. 1593-1

Rev.

John E Wright 534874