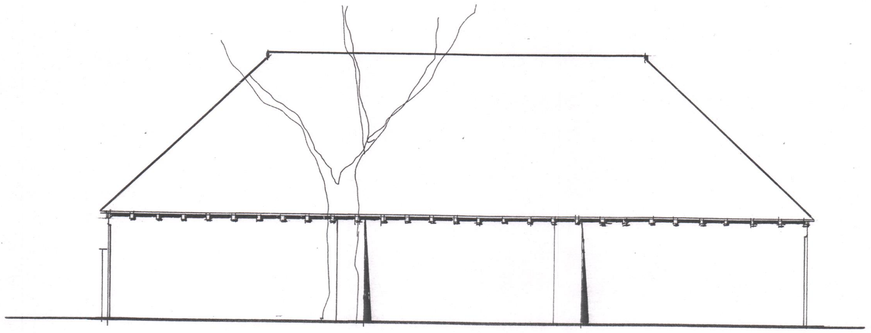

north elevation as existing

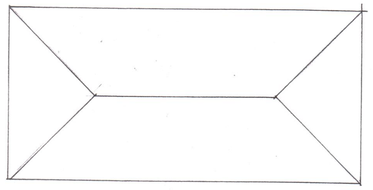

roof plan as existing 1:100

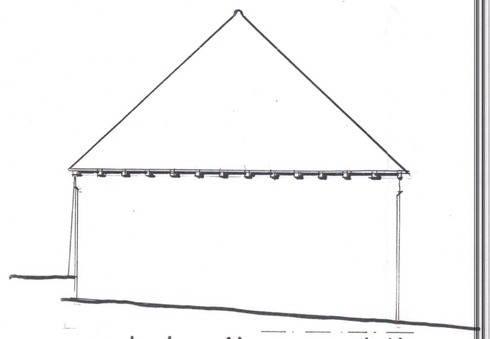

west elevation as existing

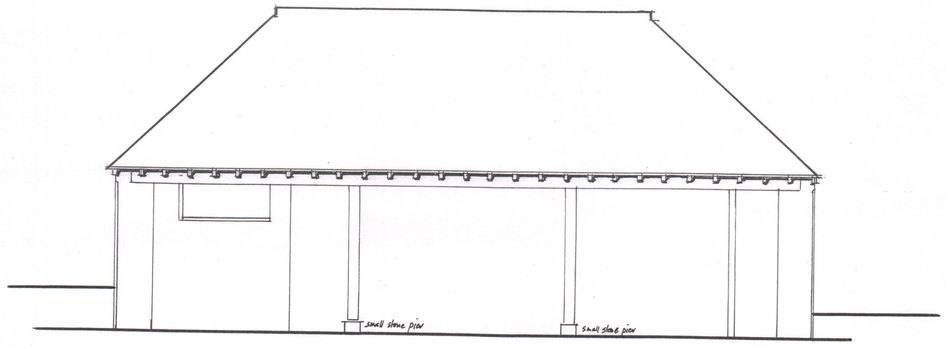

south elevation as existing

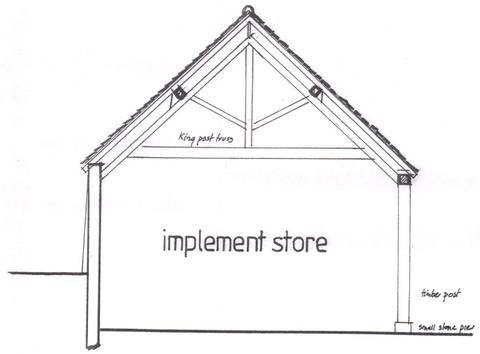

section a a as existing

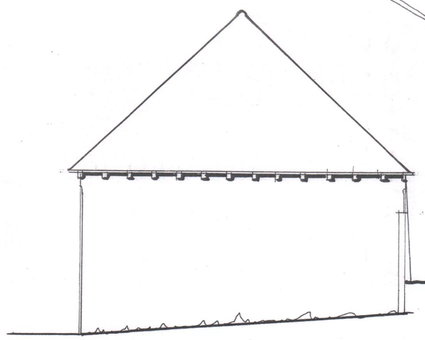

east elevation as existing

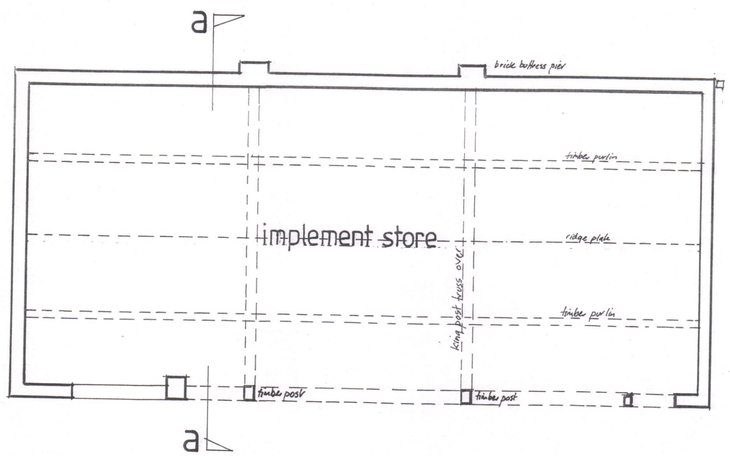

ground floor plan as existing

John E Wright 534874

Notes:-
All dimensions must be checked on site and not scaled from this drawing.
© This drawing is copyright and must not be copied without the express approval of the author.

No.	Date	Revisions

Client

MR J M HADFIELD

Job Title

HOME FARM
SHARPECLIFFE
Nr LEEK STAFFS
survey

Scale 1:50

Date NOV 2013

ARCHITECTS Y2K LIMITED
ALDERN HOUSE
BASLOW ROAD
BAKEWELL
DERBYSHIRE
DE45 1AE
TEL: 01629 810157

Drg. No.	Rev.
1593·6	