

SOUTH ELEVATION as existing

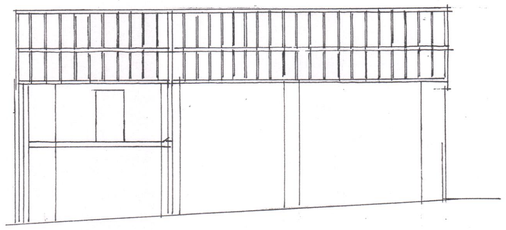

SECTION A A as existing

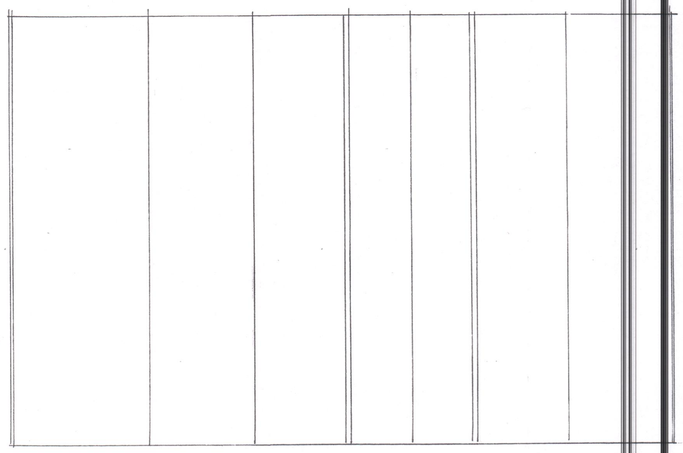

ROOF PLAN as existing

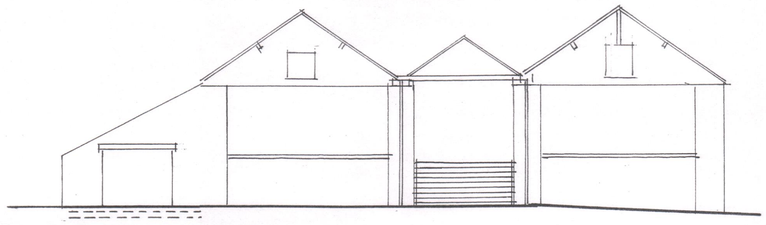

NORTH ELEVATION as existing

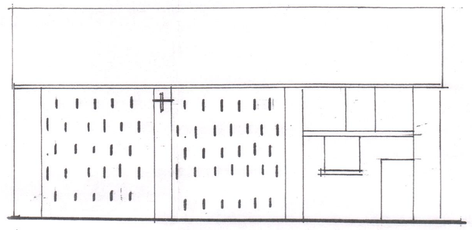

WEST ELEVATION as existing

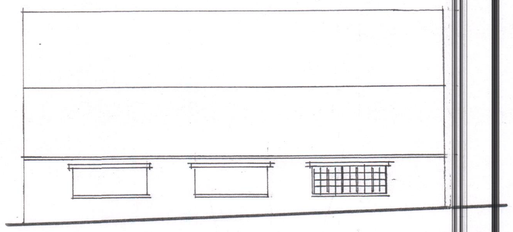

EAST ELEVATION as existing

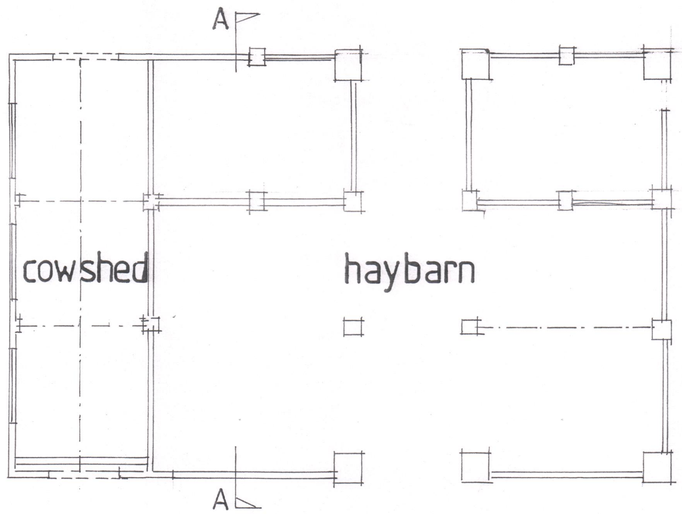


GROUND FLOOR PLAN as existing

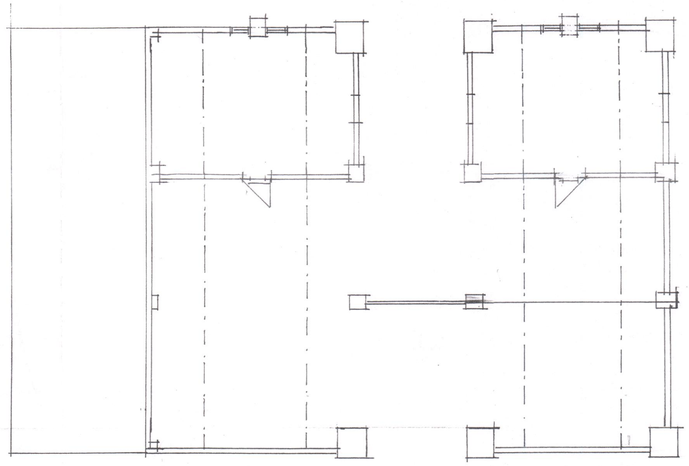

FIRST FLOOR PLAN as existing

Notes:-
All dimensions must be checked on site and not scaled from this drawing.
© This drawing is copyright and must not be copied without the express approval of the author.

| No. | Date | Revisions |
|---|---|---|
| | | |
| | | |

Client

MR M HADFIELD

Job Title

HOME FARM
SHARPCLIFFE
IPSTONES
STAFFS ST10 2LJ
survey

Scale 1:100

Date DEC 2015

ARCHITECTS Y2K LIMITED
ALDERN HOUSE
BASLOW ROAD
BAKEWELL
DERBYSHIRE
DE45 1AE
TEL: 01629 810157

Drg. No. 4562·1

Rev.