

SOUTH ELEVATION as proposed

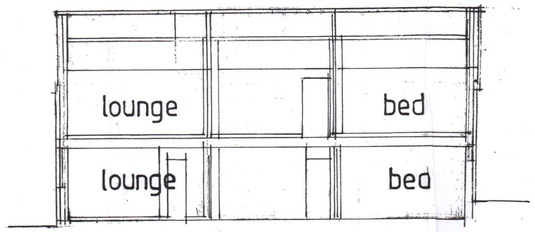

SECTION B B as proposed



ROOF PLAN as proposed

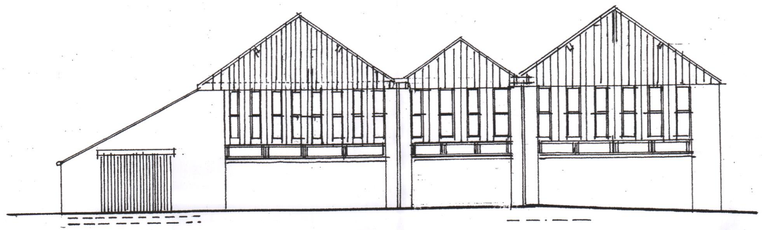

NORTH ELEVATION as proposed

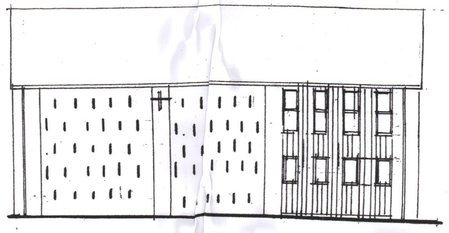

WEST ELEVATION as proposed



EAST ELEVATION as proposed

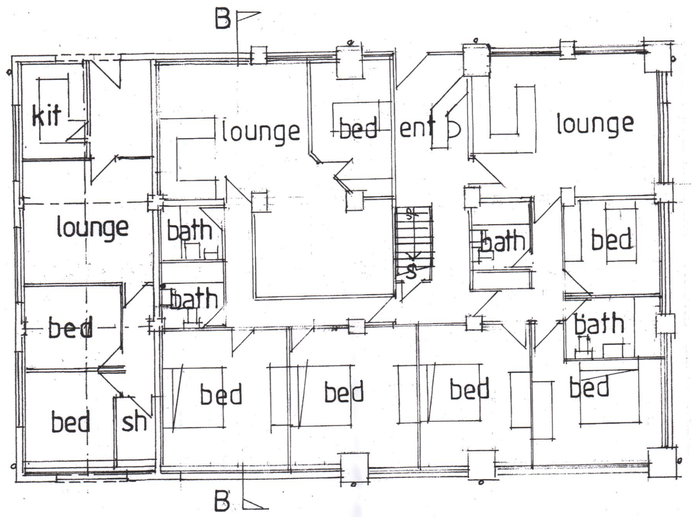

GROUND FLOOR PLAN as proposed

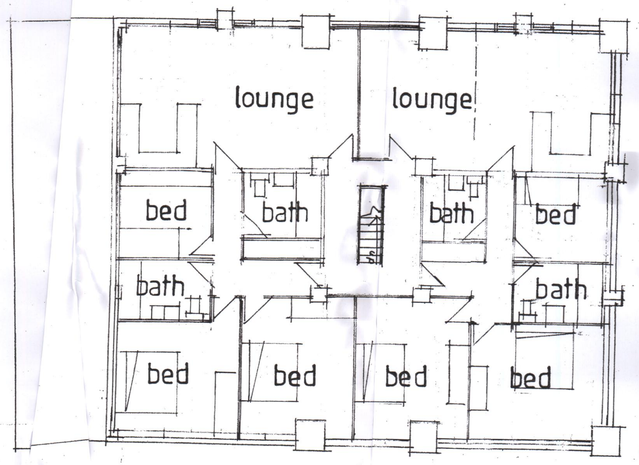

FIRST FLOOR PLAN as poposed

John E Wright 534874

Notes:-
All dimensions must be checked on site and not scaled from this drawing.
© This drawing is copyright and must not be copied without the express approval of the author.

No.	Date	Revisions
A	4.5.2016	Camping barn amended to 4 N° holiday lets

Client
MR M HADFIELD

Job Title
HOME FARM
SHARPCLIFFE
IPSTONES
STAFFS ST10 2LJ
proposed conversion of a hay barn into 4 holiday lets and dwelling

Scale 1:100

Date DEC 2015

ARCHITECTS 2K LIMITED
ALDERN HOUSE
BASLOW ROAD
BAKEWELL
DERBYSHIRE
DE45 1AE
TEL: 01629 810157

Drg No. 4562-2

Rev. A