



Ground Floor Plan

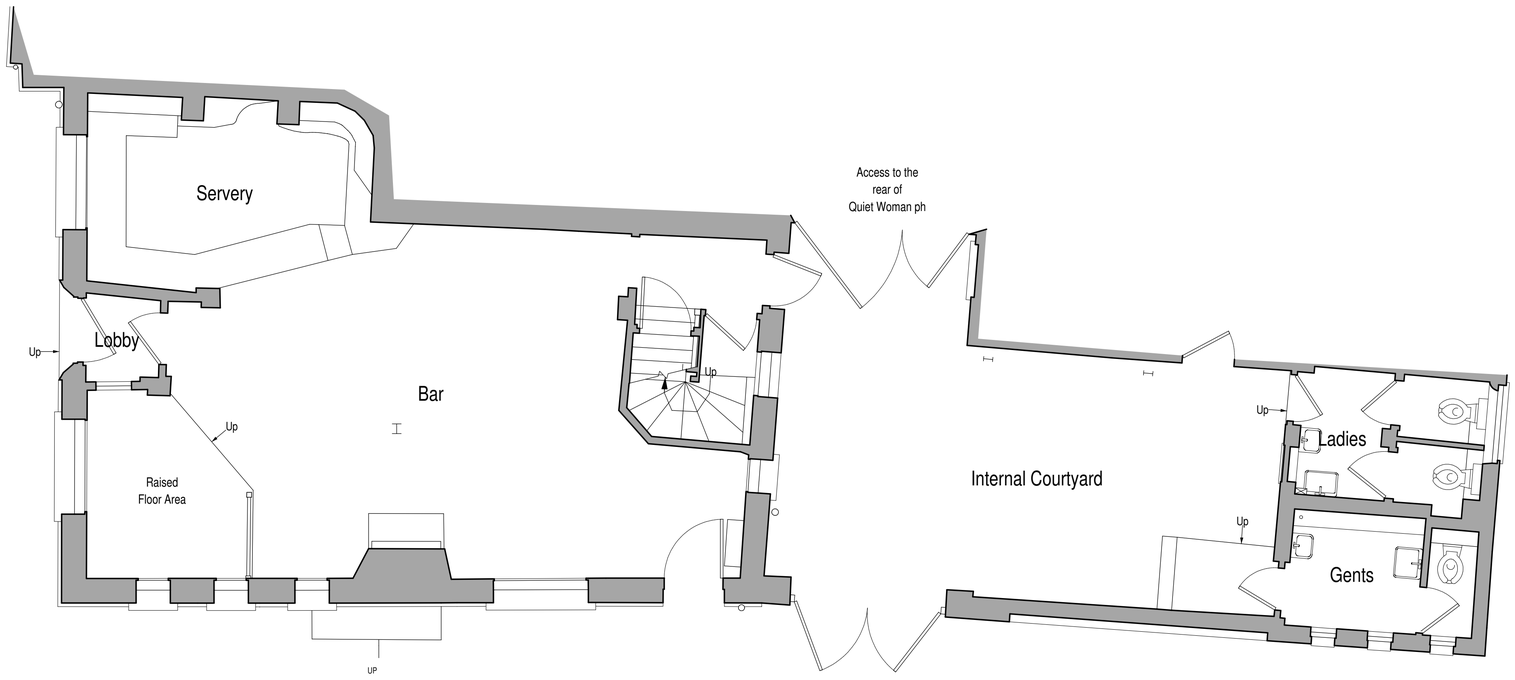

Basement Floor Plan

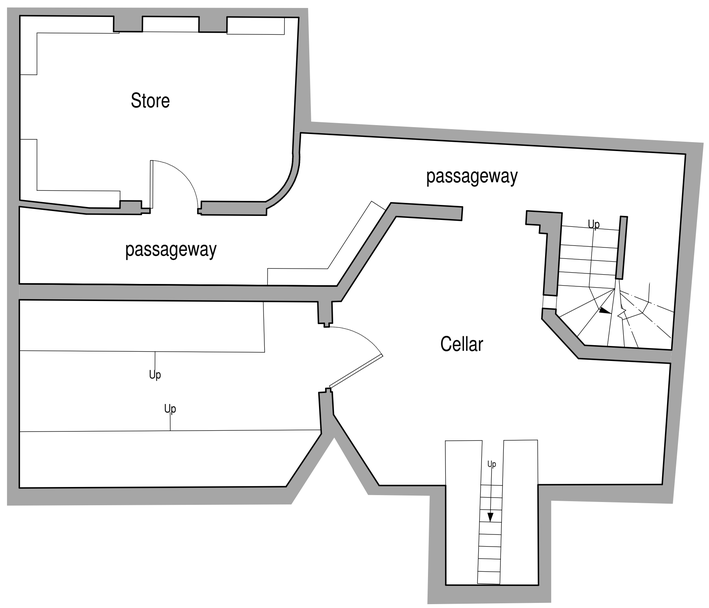

scale bar @ 1:50

Mr D Rigby & Mrs J Terry

PROPOSED CHANGE OF USE FROM PUBLIC HOUSE TO DOMESTIC RESIDENCE AT
THE UNICORN,
75 ST. EDWARD STREET,
LEEK,
ST13 5DN

EXISTING CONDITIONS
BASEMENT + GROUND FLOOR PLAN

Date	Sheet	Scale
MARCH 2016	A1	1:50
Drg No.	Rev.	Drawn
2016-2115-02	-	NAW

SAMMONS Architectural LIMITED
Chartered Institute of Architectural Technologists Registered Practice
10 Cawdry Buildings, Fountain Street, Leek. ST13 6JP
Telephone: 01538 386002
E-mail: info@sammonsltd.co.uk
Web: www.sammonsltd.co.uk

This drawing is copyright. Do not scale.
All dimensions must be checked prior to commencement.