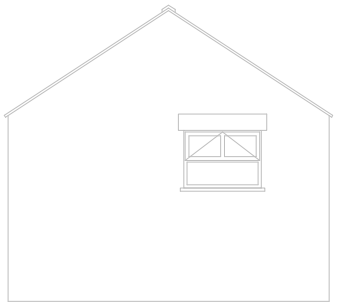

North Elevation

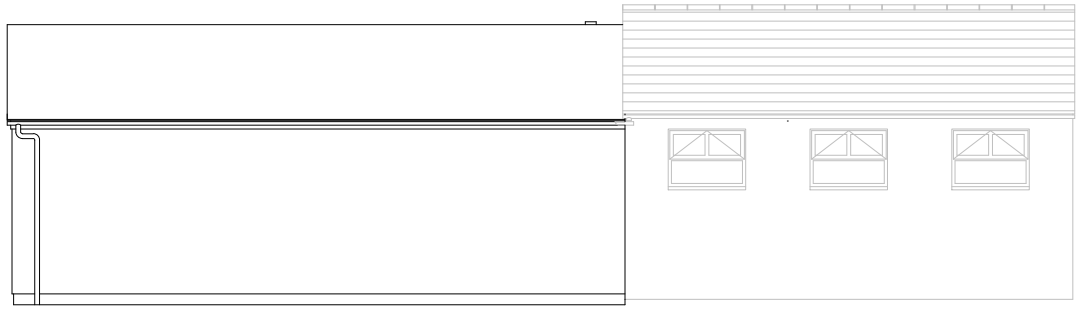

West Elevation

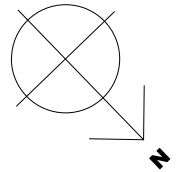

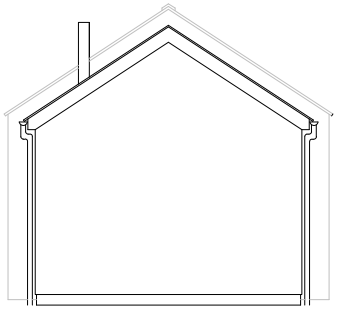

South Elevation

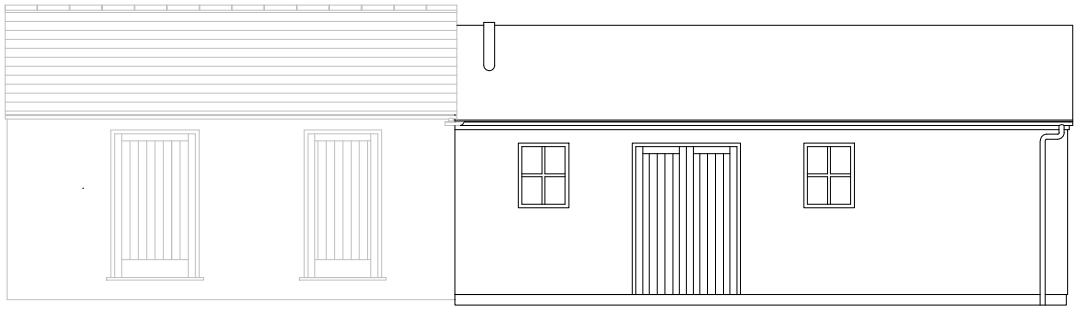

East Elevation

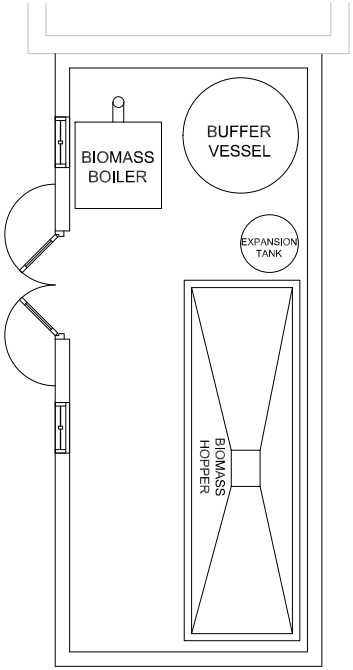

Covering Detail.
Walls & Roof.
Corrugated Steel Sheet

C:\Users\John\Documents\Corrugated Steel Roof Detail.PNG

Scale 10:1

0 meters 5

PROPOSED BUILDING

PRESENT BUILDING

Agent:

less co2 limited
Planning Department
planning@less-co2.co.uk
T:01538 542020

Client:

John & Alison Neilson

Project:

Biomass Building
Highup Farm
Highup Lane
Leek
ST13 8SD

Title:

Elevations & Plan View

Status:

Planning Drawing

Scale:1:50	A2 :size	Job no.
Drawn: JN		Date: July 2016
Drawing no. AB02		Rev:-