Location Plan 1:1250
High Up Farm – Proposed Biomass Outbuilding

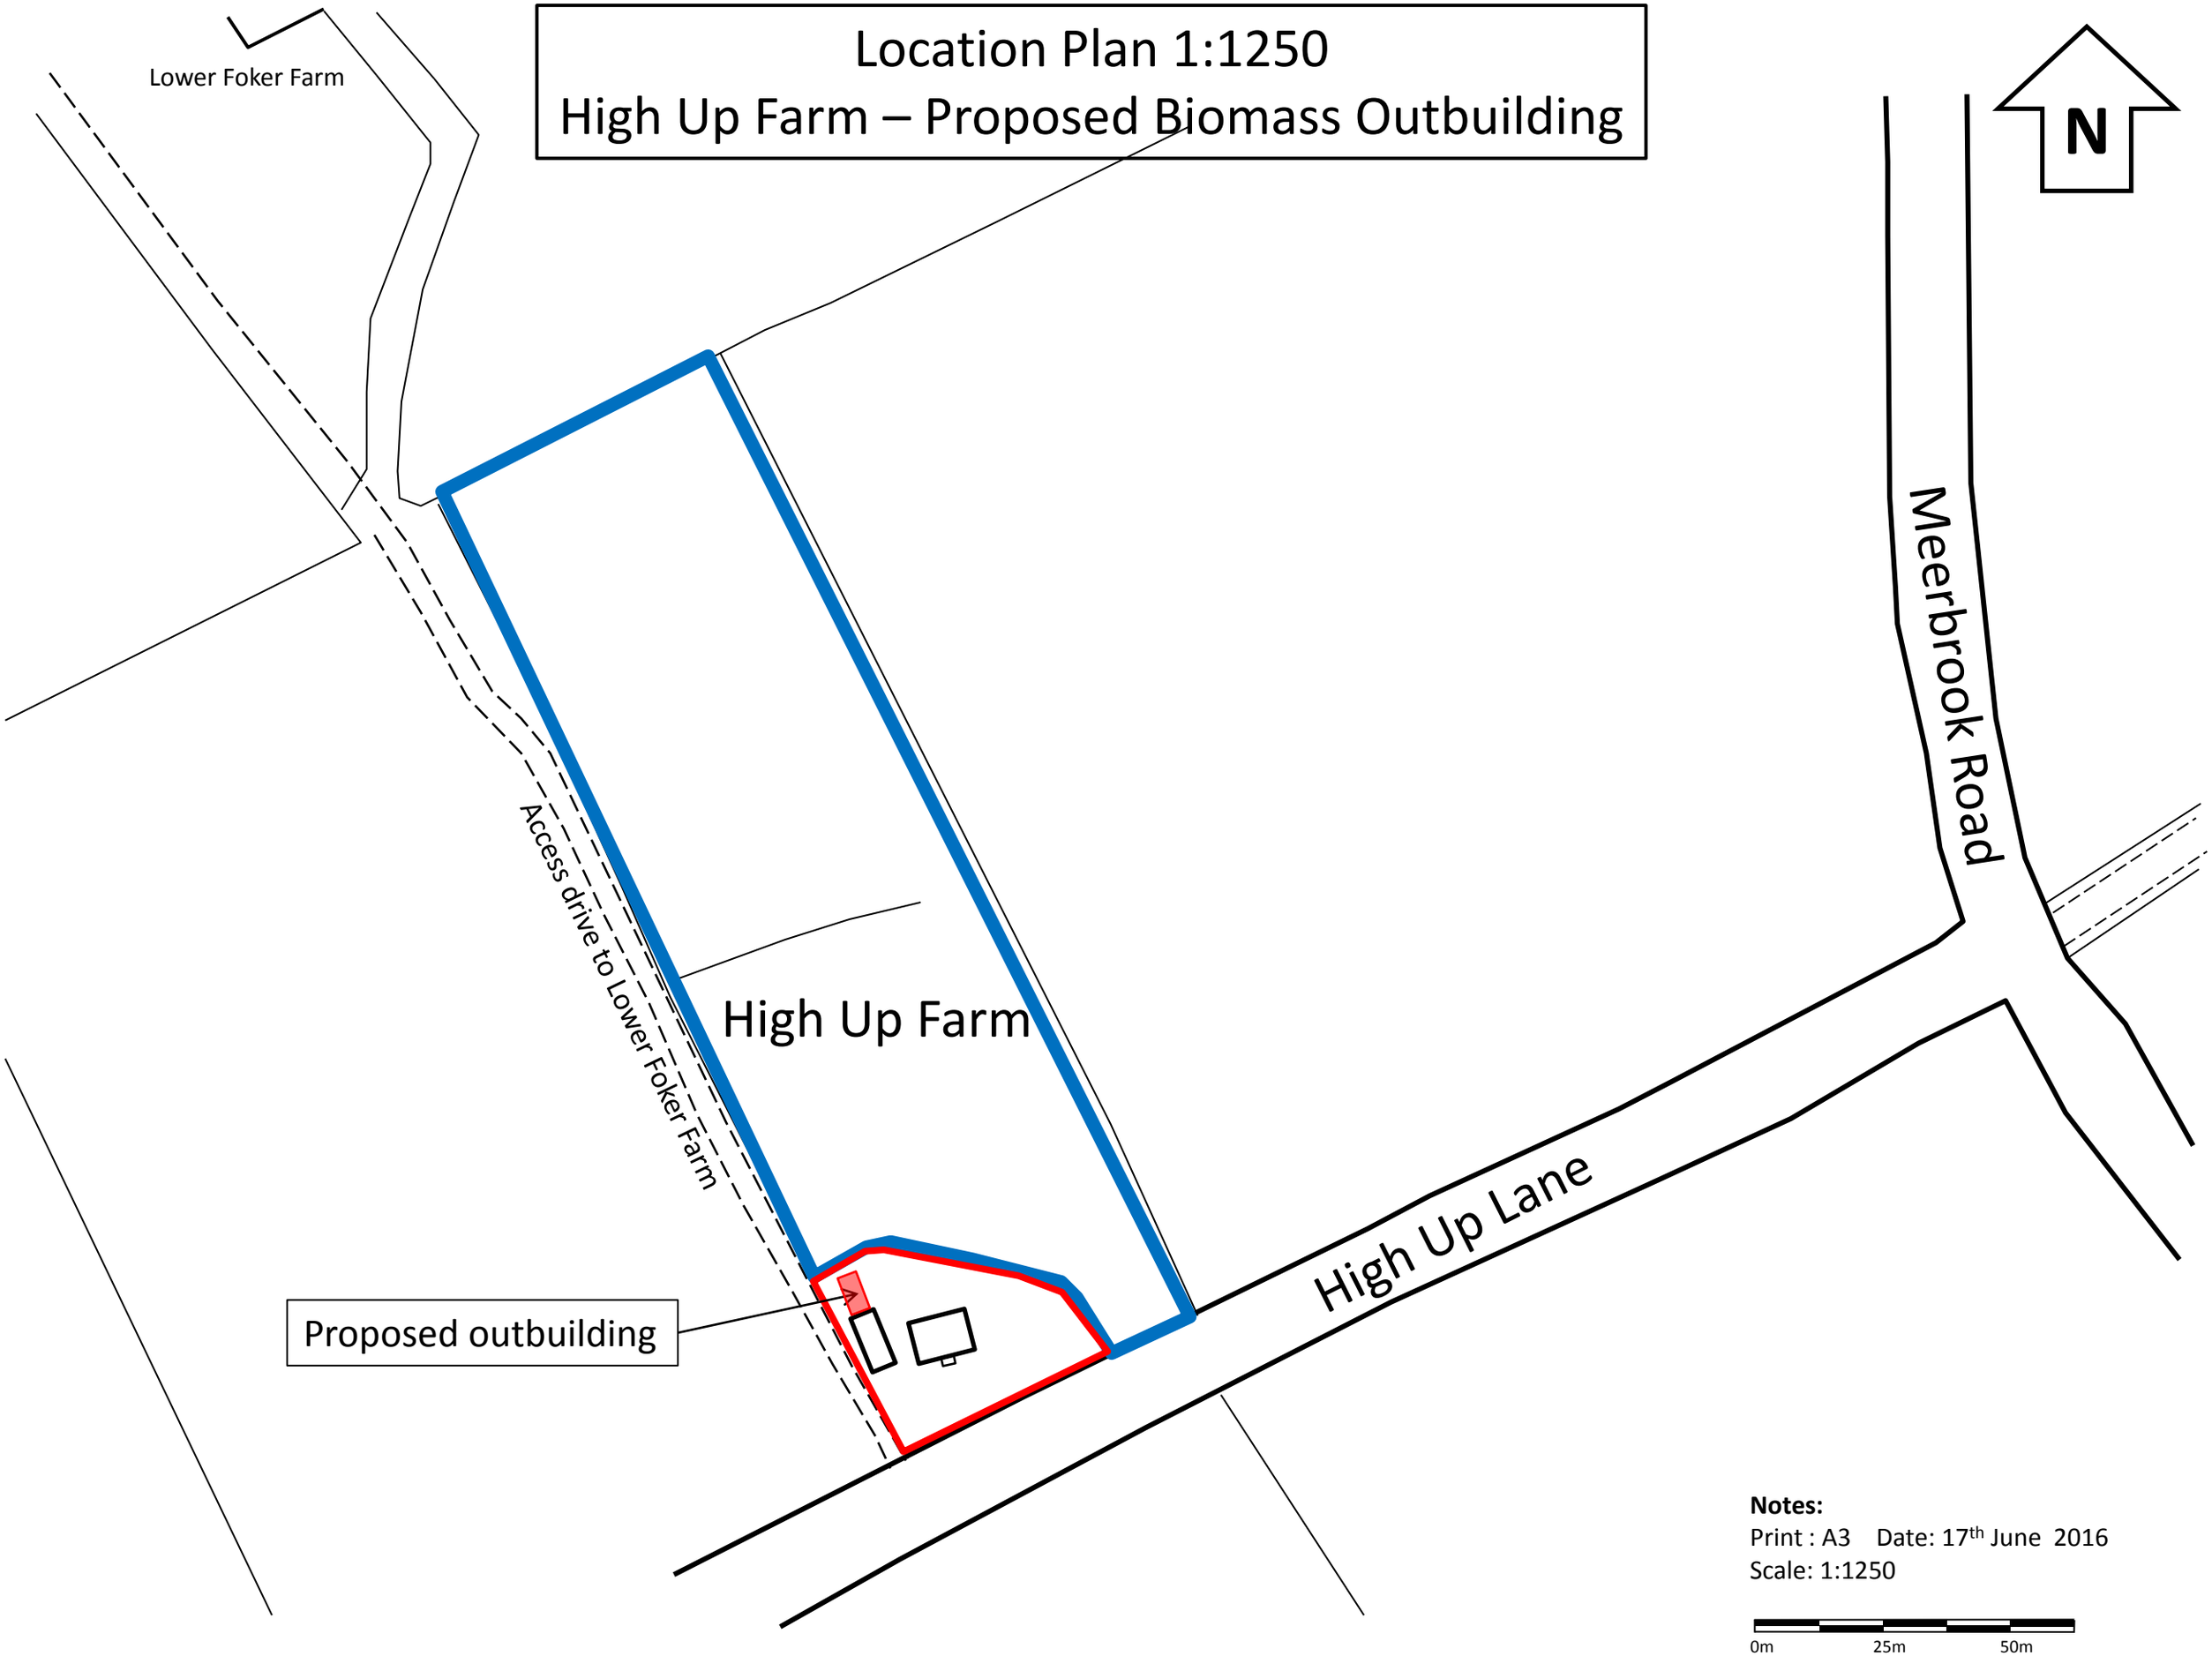

Notes:
Print : A3 Date: 17th June 2016
Scale: 1:1250

0m 25m 50m