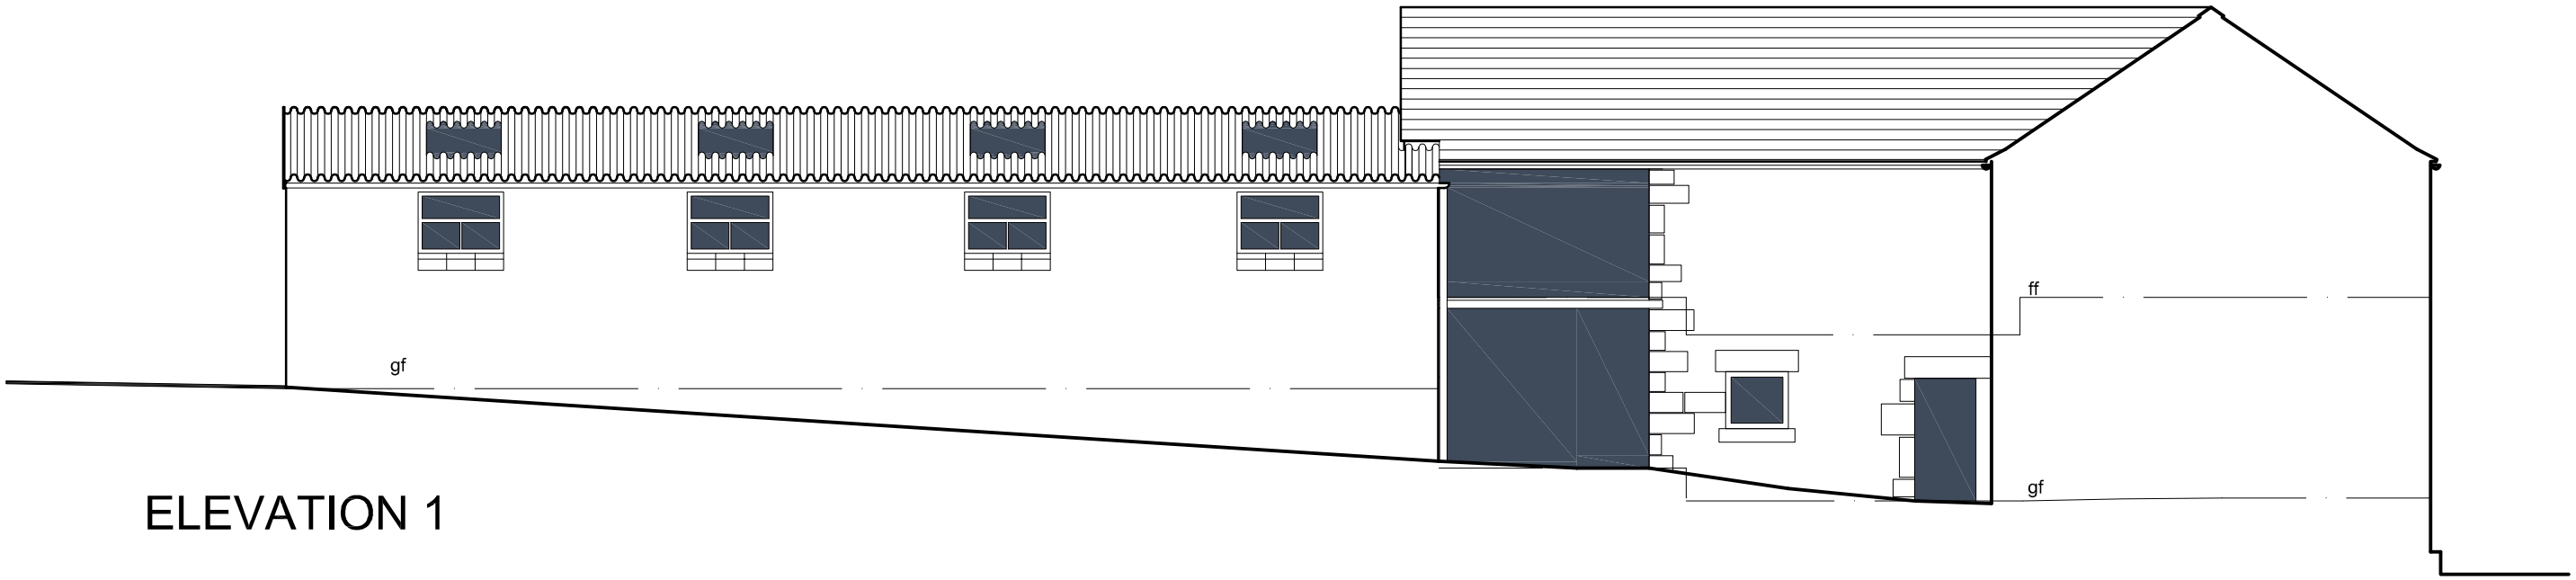
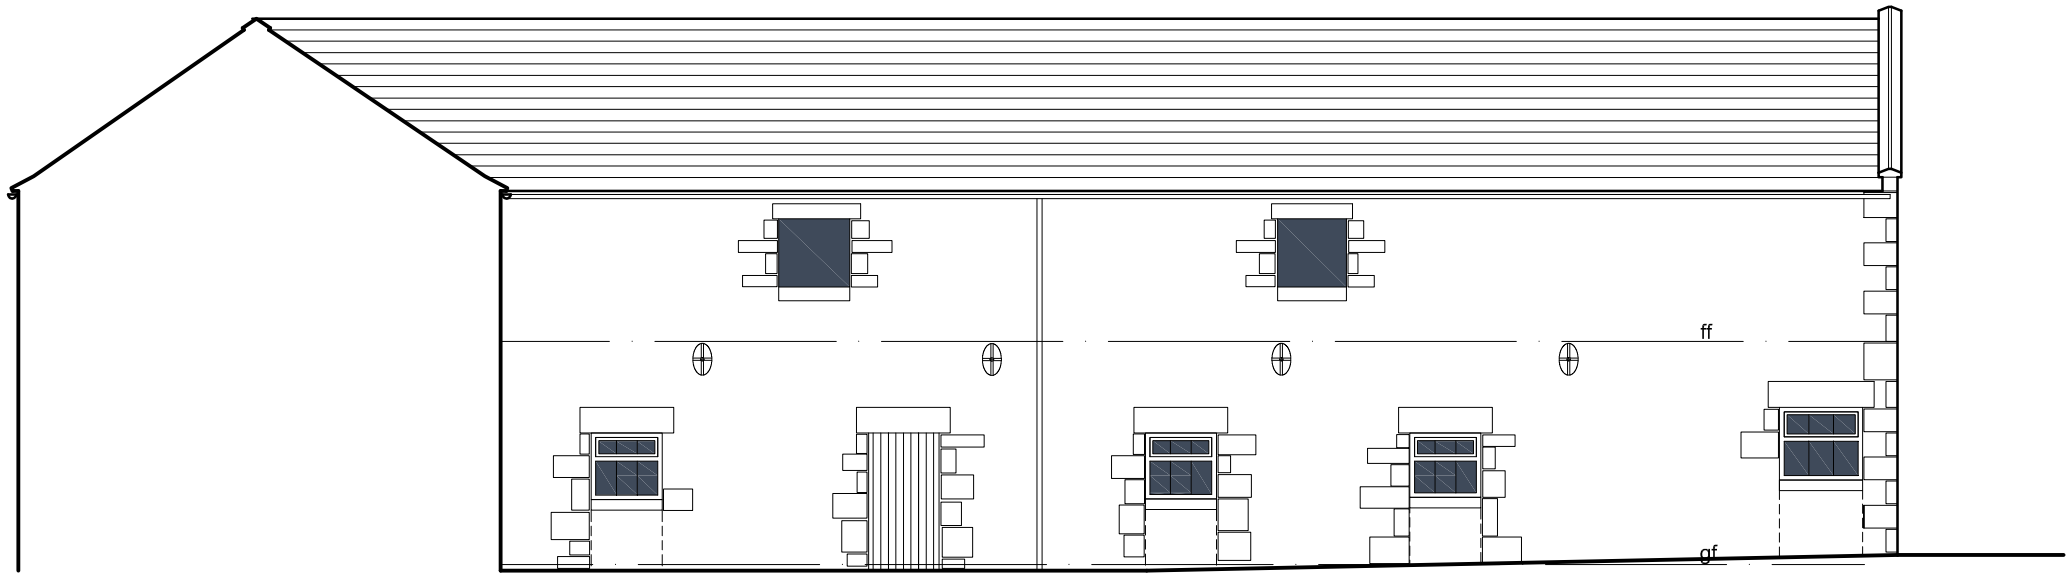
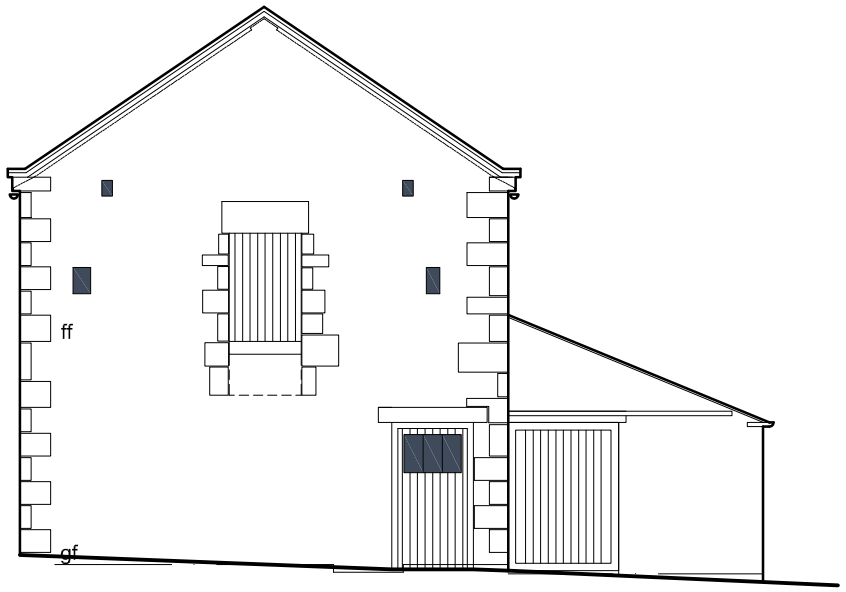


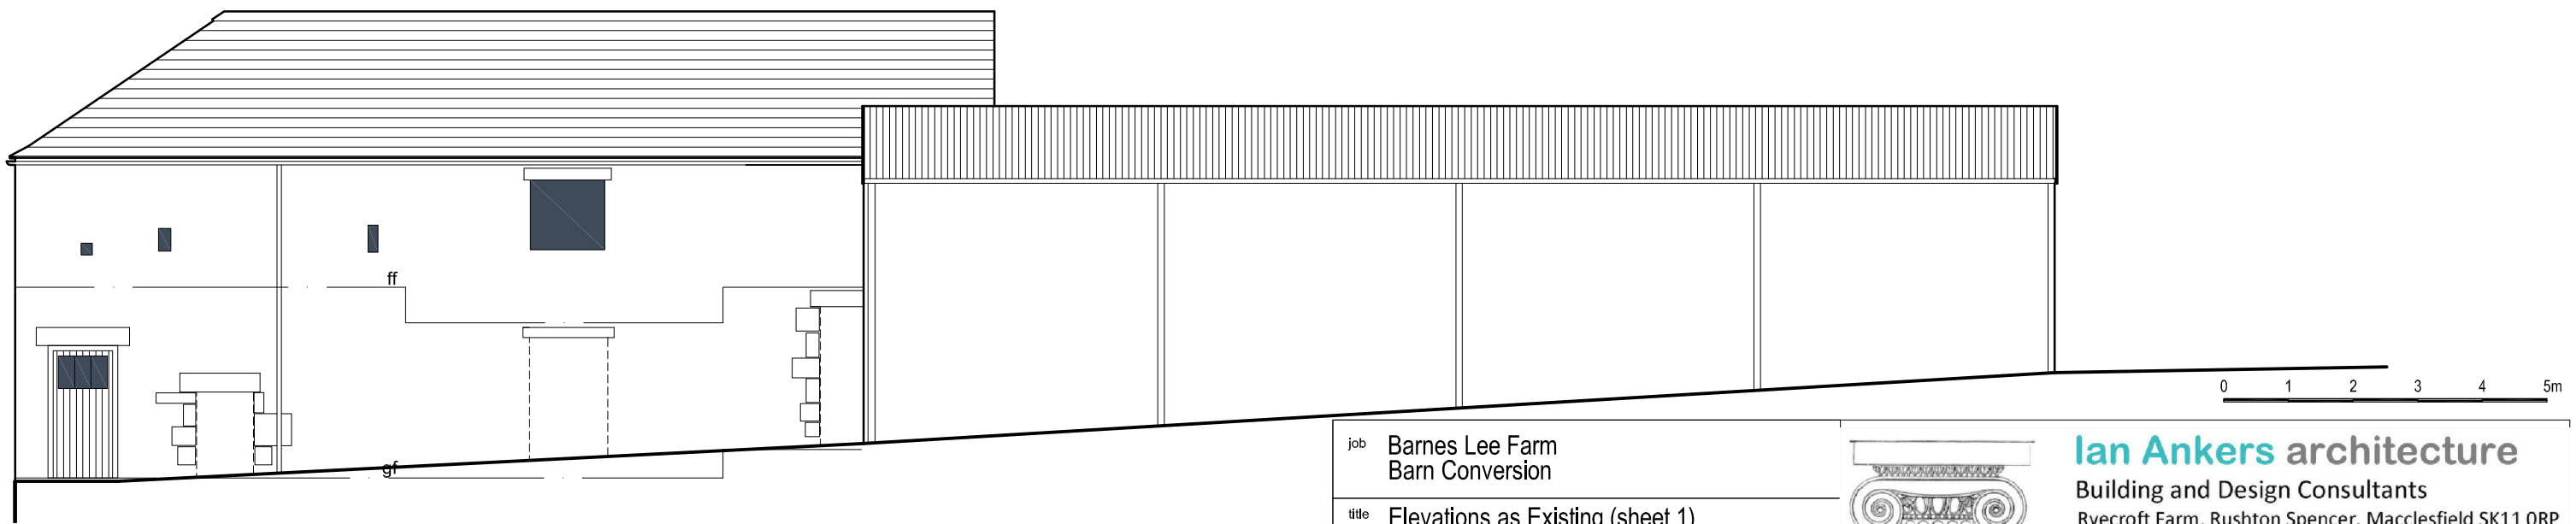

ELEVATION 1




ELEVATION 2




ELEVATION 3




ELEVATION 4

job Barnes Lee Farm
Barn Conversion

title Elevations as Existing (sheet 1)

date 04.06.14 | scale 1/100 @ A3 | dwg. no. BLF-03 | rev. .

Ian Ankers architecture
Building and Design Consultants
Ryecroft Farm, Rushton Spencer, Macclesfield SK11 0RP
t 01260 226482
e iananders@tesco.net
w www.iananders.co.uk