

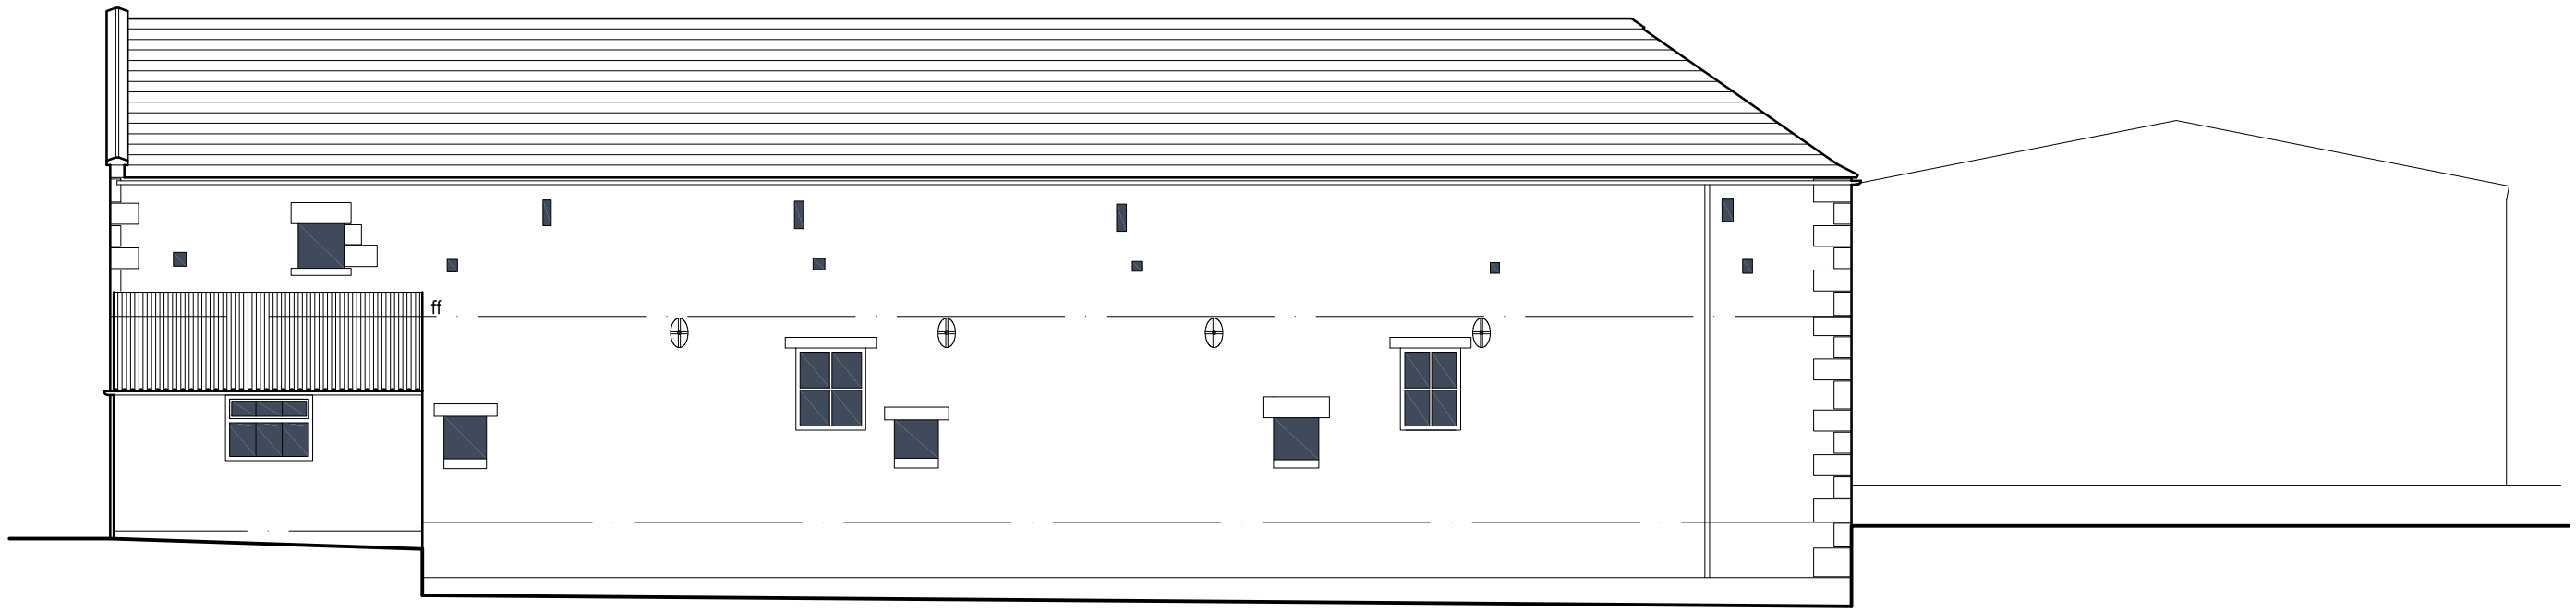



ELEVATION 5

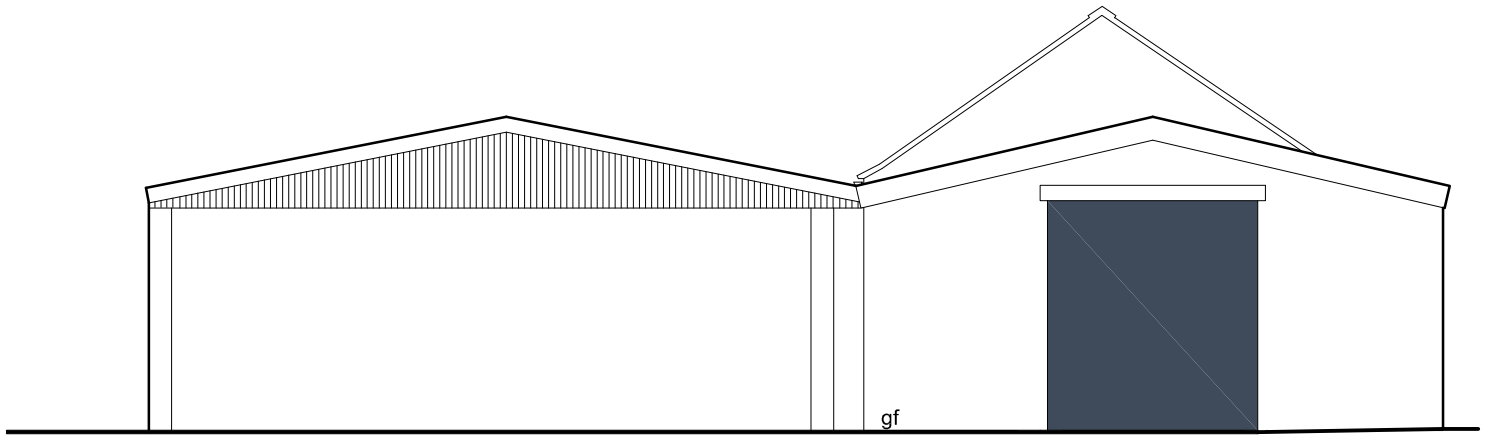

ELEVATION 6

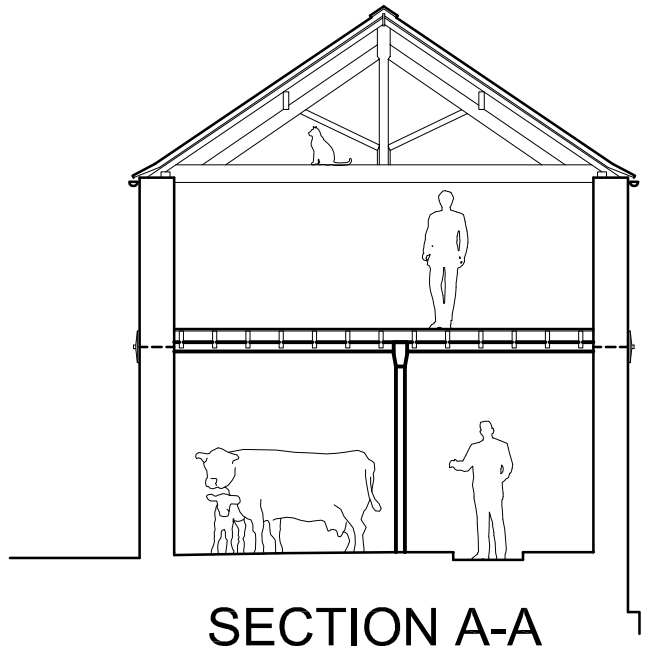

SECTION A-A

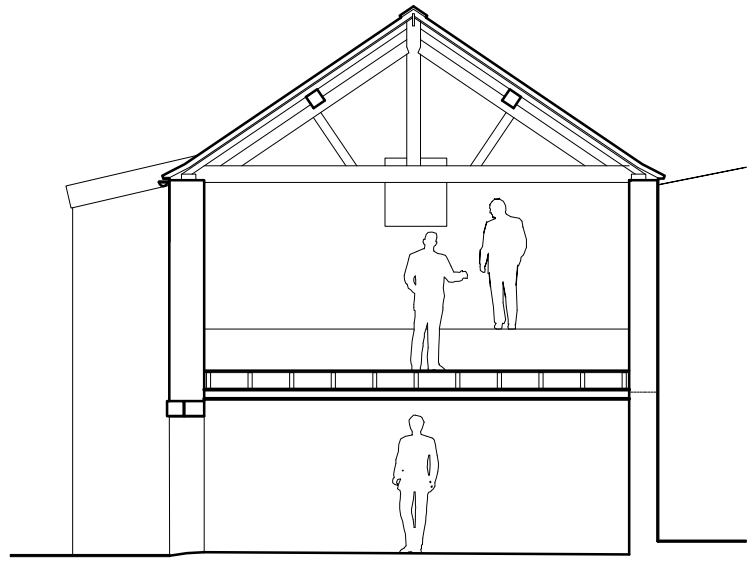

SECTION B-B

0 1 2 3 4 5m

job	Barnes Lee Farm Barn Conversion		
title	Elevations and Sections as Existing (sheet 2)		
date	04.06.14	scale	1/100 @ A3
dwg. no.	BLF-04	rev.	.

Ian Ankers architecture
Building and Design Consultants
Ryecroft Farm, Rushton Spencer, Macclesfield SK11 0RP
t 01260 226482
e iananker@tesco.net
w www.iananker.co.uk