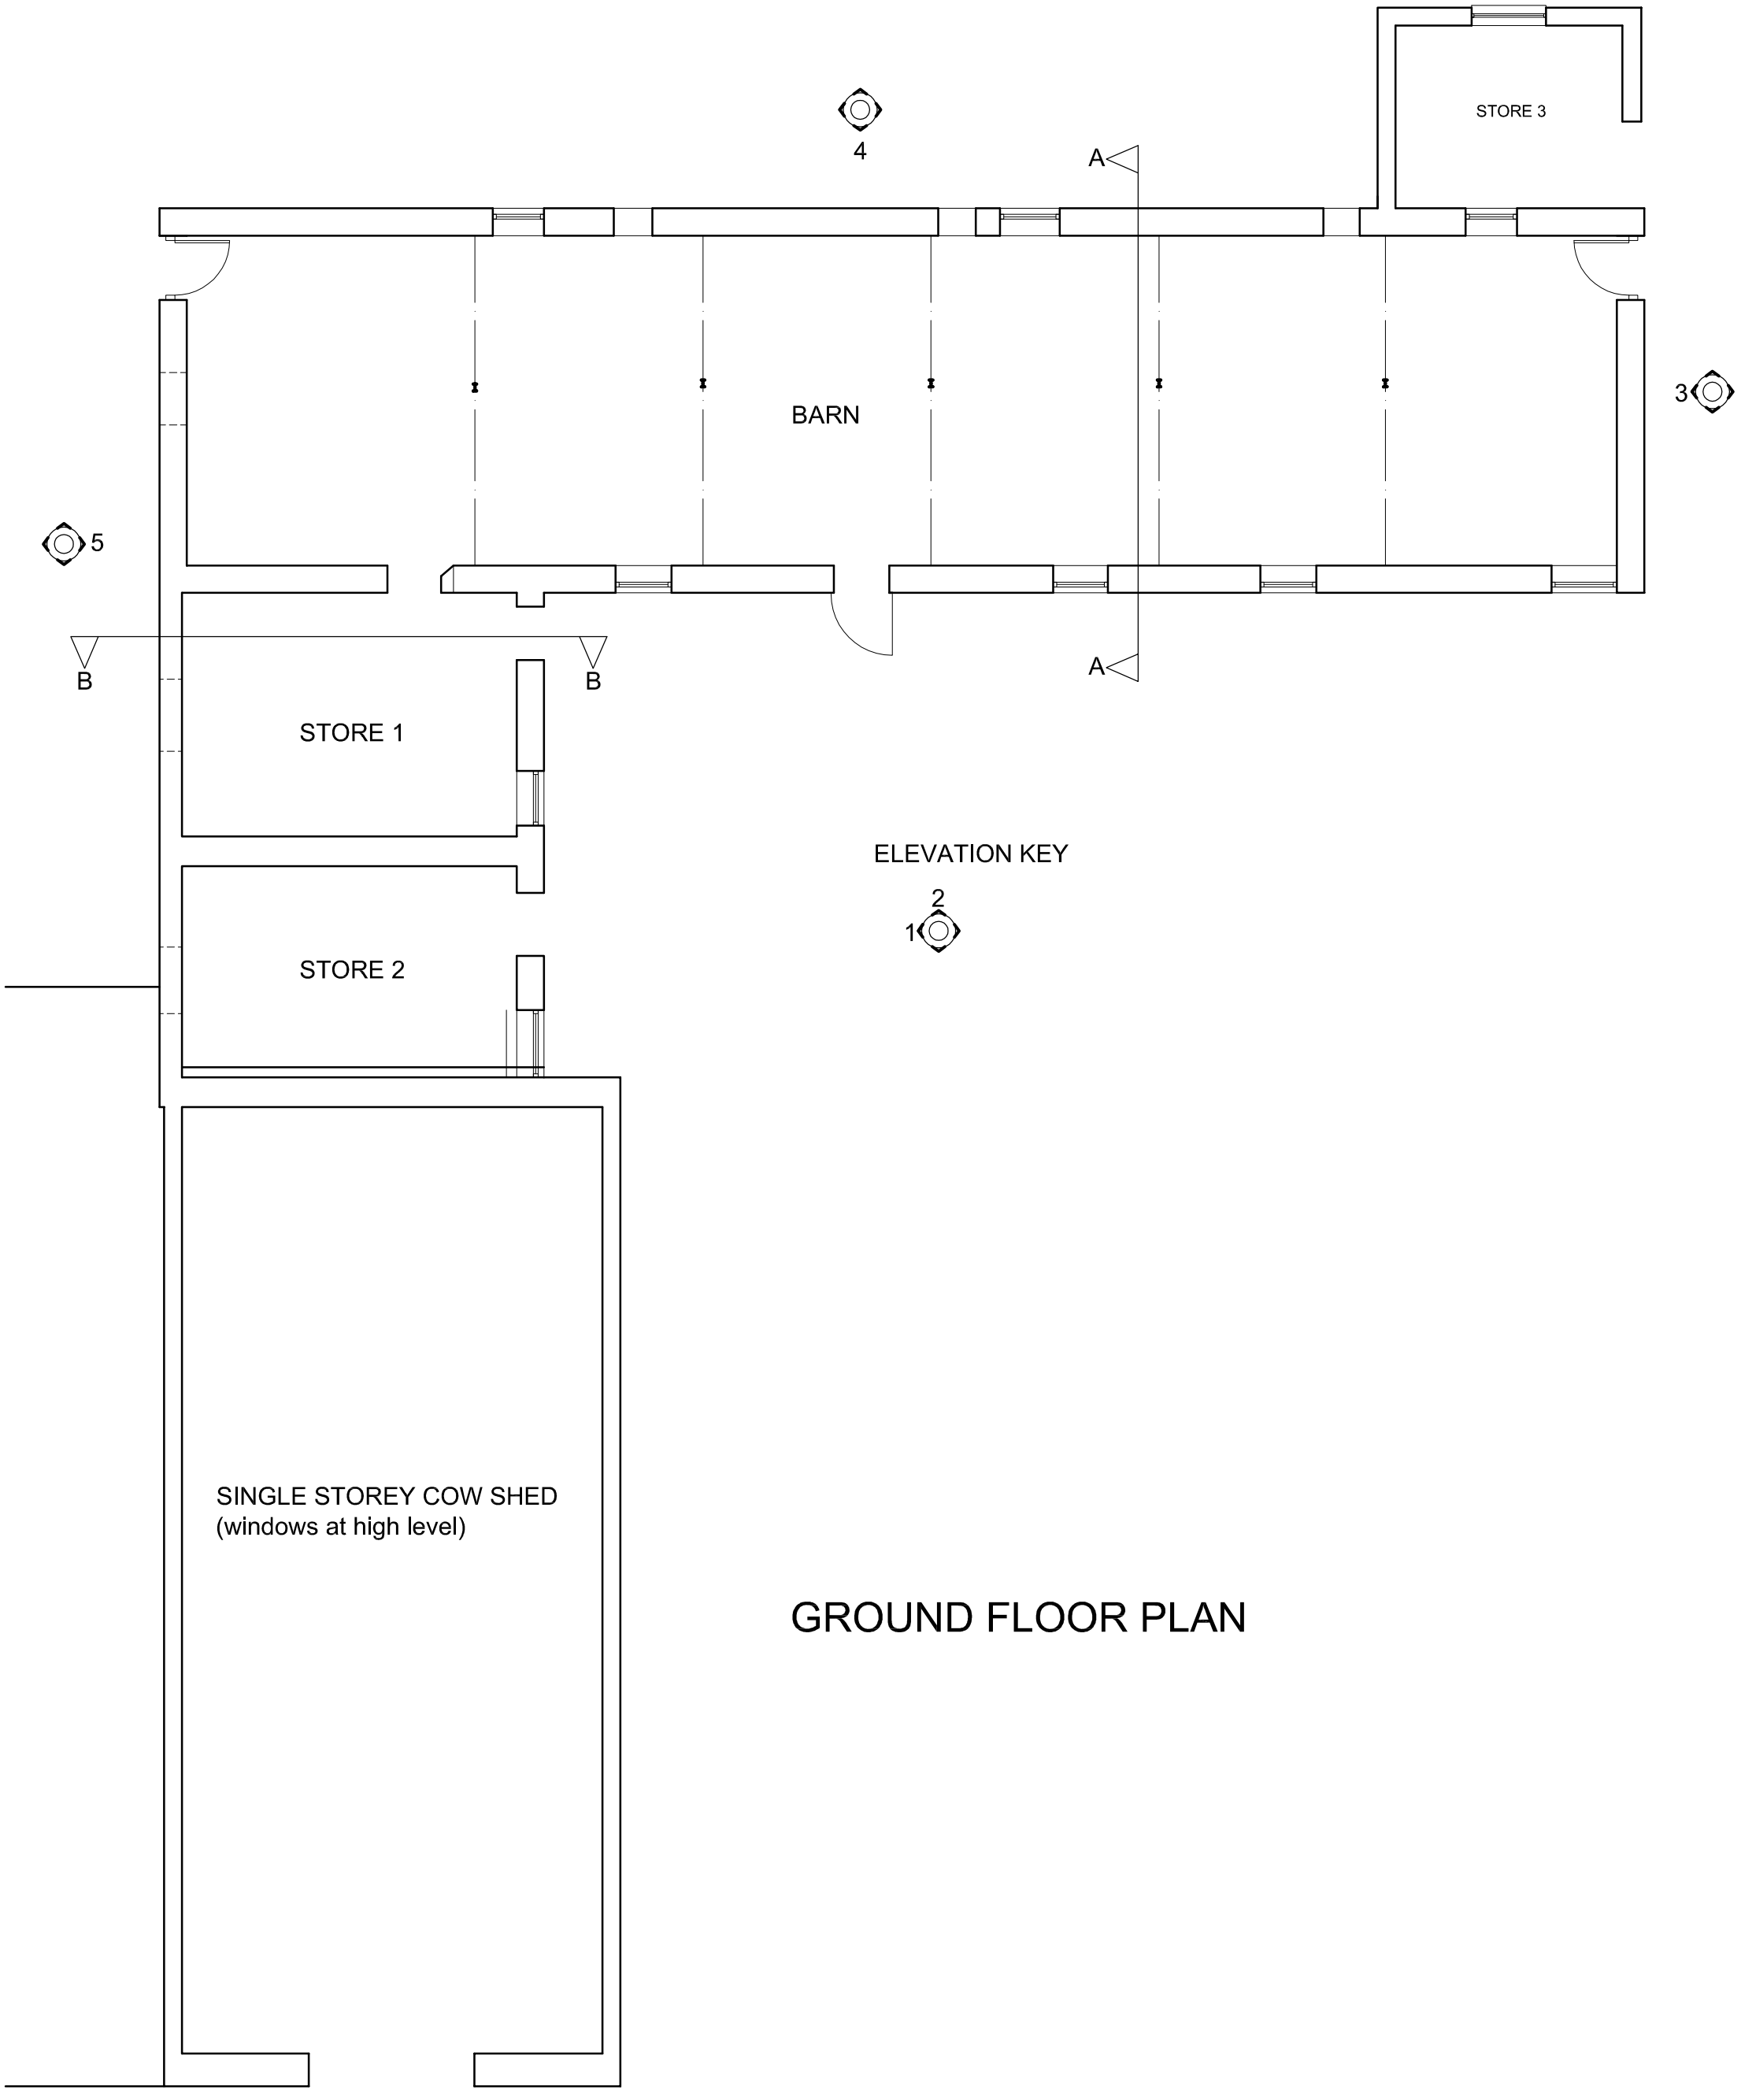



# GROUND FLOOR PLAN

6

# GROUND FLOOR PLAN

0 1 2 3 4 5m

job Barnes Lee Farm
Barn Conversion

title Ground Floor Plan as Existing

date 04.06.14 scale 1/100 @ A3

dwg. no. BLF-01 rev. .

Ian Ankers architecture
Building and Design Consultants
Ryecroft Farm, Rushton Spencer, Macclesfield SK11 0RP
t 01260 226482
e iananders@tesco.net
w www.iananders.co.uk