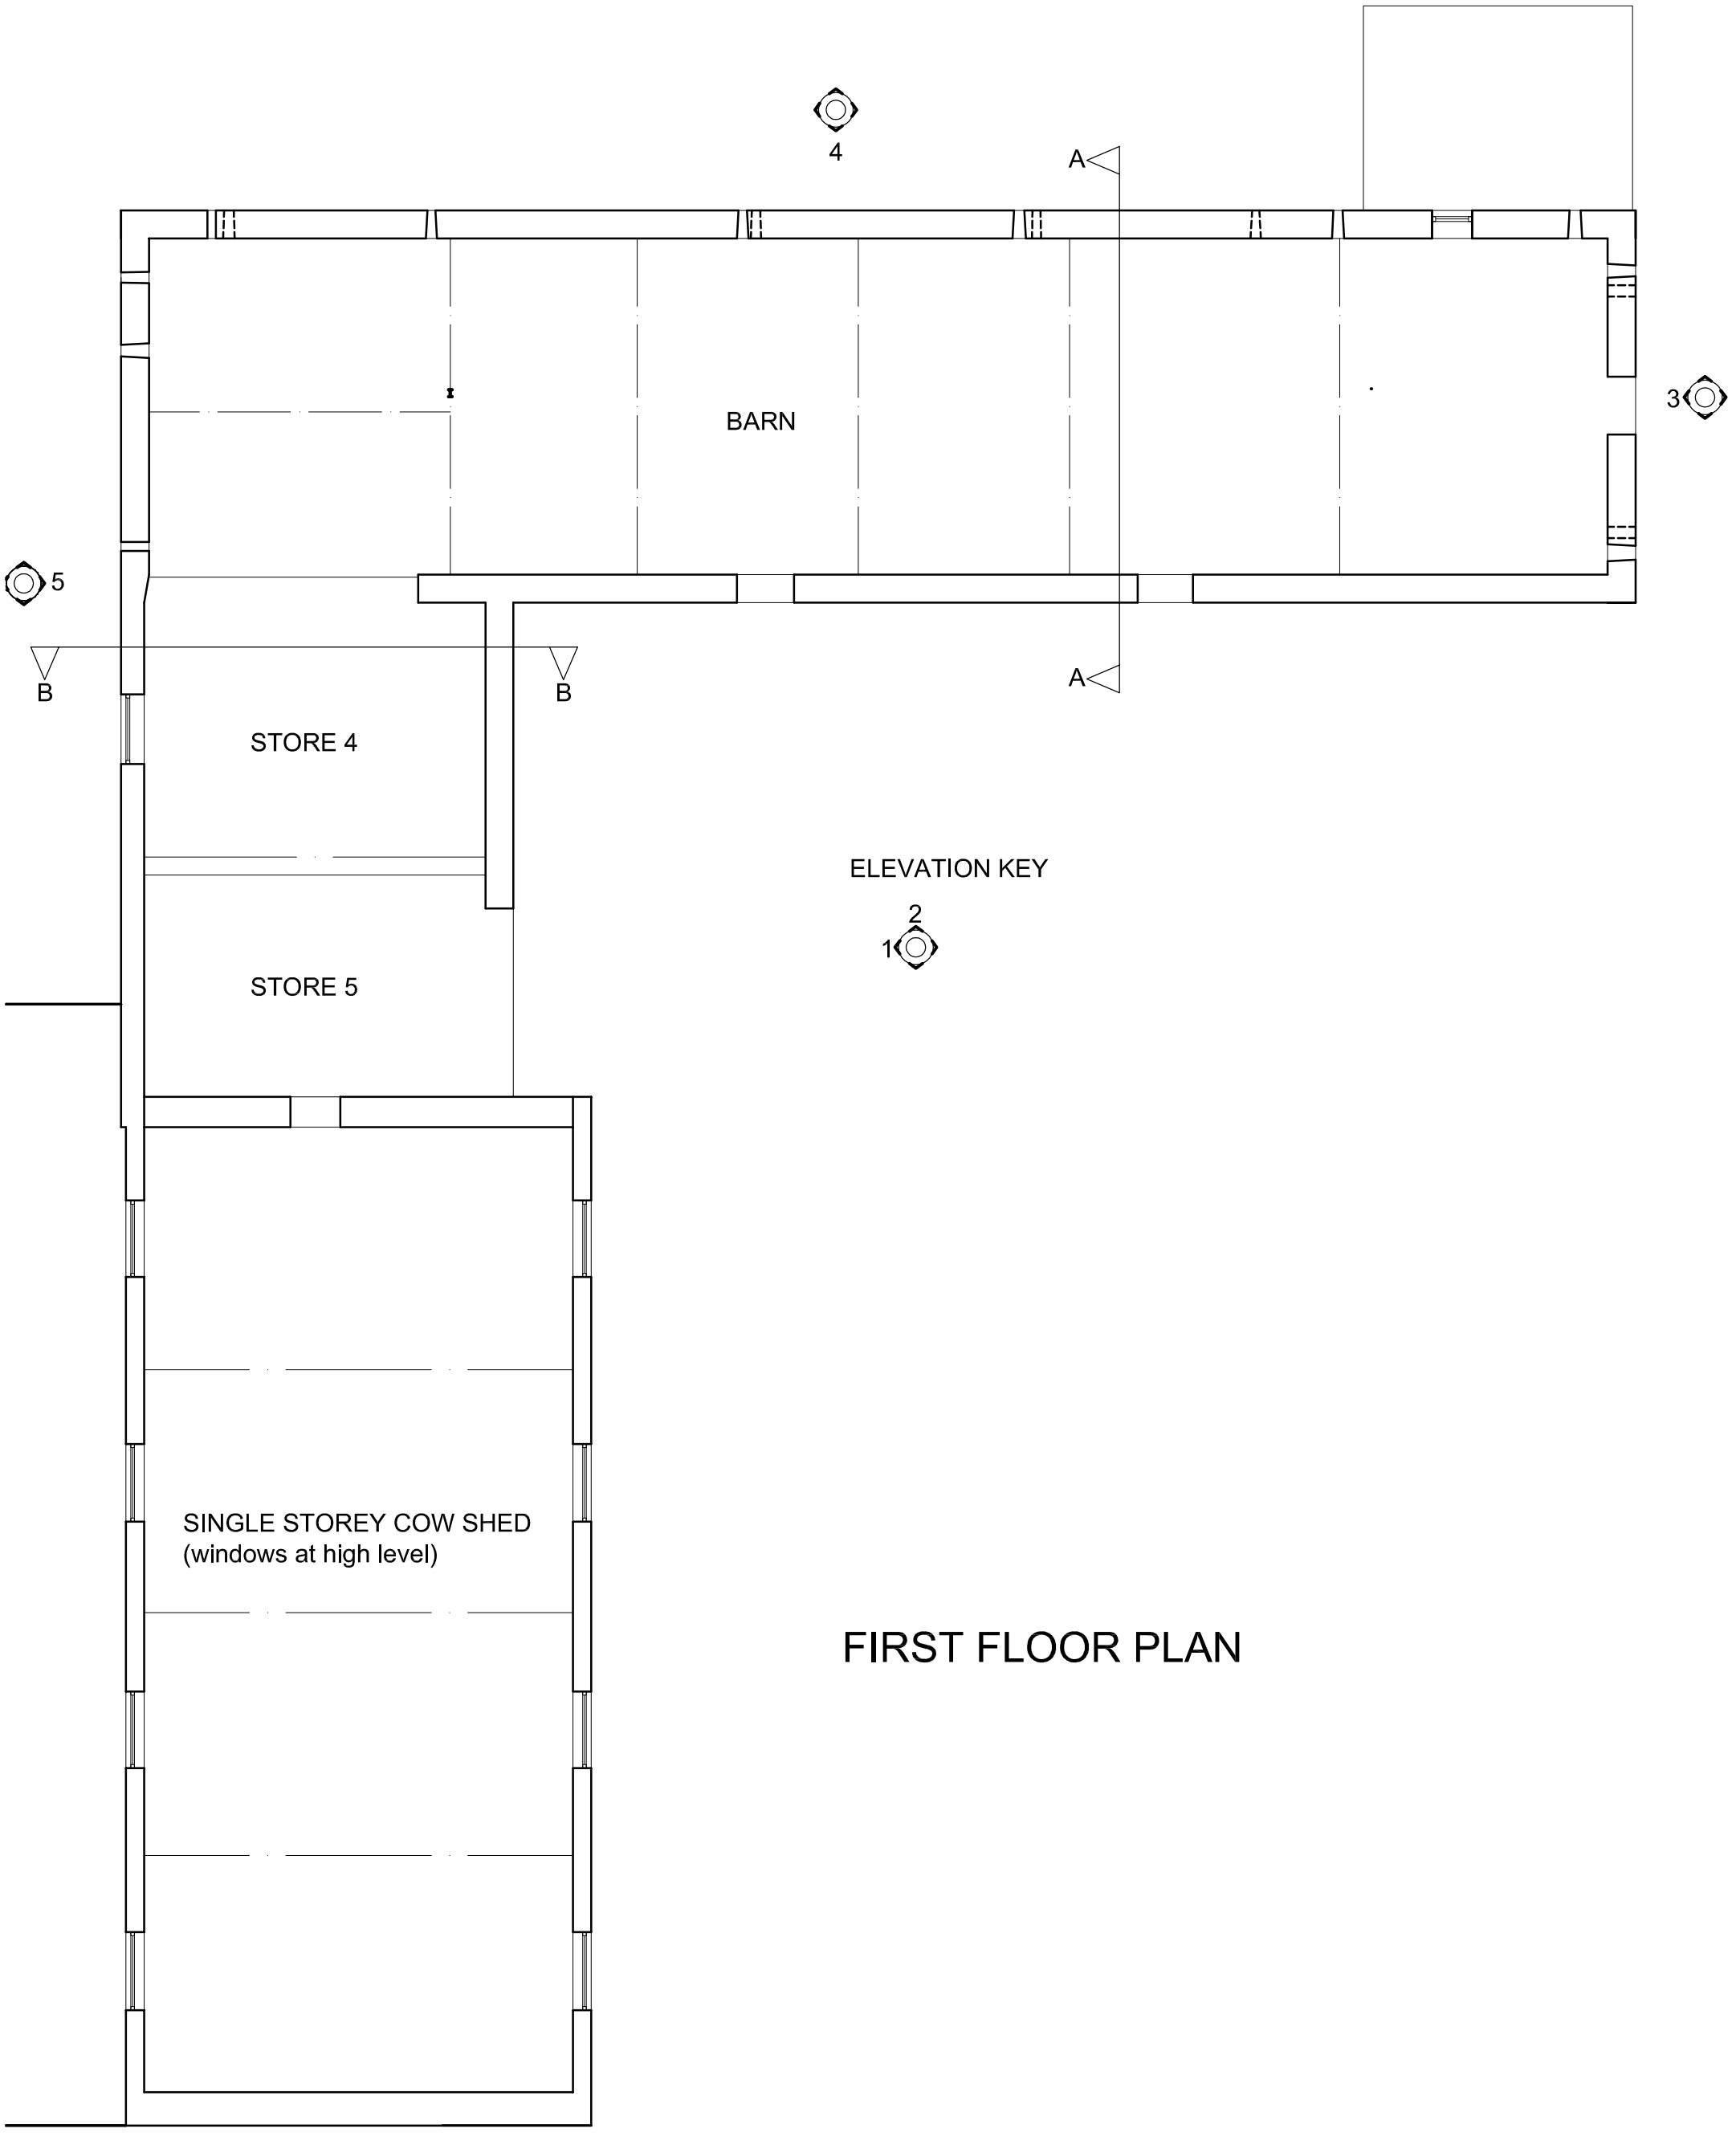


FIRST FLOOR PLAN

FIRST FLOOR PLAN

0 1 2 3 4 5m

job	Barnes Lee Farm Barn Conversion		
title	First Floor Plan as Existing		
date 04.06.14	scale 1/100 @ A3	dwg. no. BLF-02	rev. .

Ian Ankers architecture
Building and Design Consultants
Ryecroft Farm, Rushton Spencer, Macclesfield SK11 0RP
t 01260 226482
e ianankers@tesco.net
w www.iananker s.co.uk