Notes:

ROOF PLAN SEE STRUCTURAL ENGINEERS DWGS

6mWBP PLYWOOD TILTING FILLET

FILLETED BATTENS BATTEN TO ACHIEVE EVEN TILE RAKE

PE.T DRIP TO GUTTER

SINGLE BITUMEN SEALING LAYER TORCH APPLIED FELT BONDED OVER TILTING FILLET & OVER PLY FACING TO FRAME

UPVC RAINWATER GOODS

TRICKLE VENTS TO HEADS OF ALL WINDOWS

UPVC FASCIA SECRET FIXED BEHIND GUTTER LINE

GP FLOAT 6mGREENLAM ARGON PLUS 6mTEX PLANISAFE SAFETY GLAZING

6mWBP EXTERIOR PLY SOFFIT

CARPET OR VINYL FLOOR FINISH

SUSPENDED CEILING AND GRID SEE FINISHES SCHEDULE

100mm x 10mm STEEL FLITCH PLATES SEE STRUCTURAL DWGS FOR DETAILS

WIRE HANGERS AT 1200mm CTRS ADJACENT LIGHTING POSITIONS

WALL CONSTRUCTION
2No 50x9 SAC FLEXFENCE ON 9mm PLY BOARDING ON 12mm VERTICAL TREATED BATTENS
ON 95mm STUD FRAMING WITH 100mm RIGIDCOL FLEXIBLE SLAB
ALL 9mm PLY ON 28mm GYPROC THERMALINE PLATINUM
NO.1 AND PLASTERBOARD & SKIM INTERNALLY

50x5 GALVD STEEL STRAPS TO SECURE SOLE PLATE STRAPS TO STRUCTURAL ENGINEERS DETAILS


6mWBP UNDERLINING

MIN 150mm VOID/AIR SPACE

50x5 PLATE WITH DPC DIRECTLY UNDER

GAP BETWEEN SOLE PLATE AND OVER SITE TO BE MIN 150mm

ROOF CONSTRUCTION
MELTPOINT LE METAL CLAD ROOFING SYSTEM FIXED IN ACCORDANCE WITH MANUFACTURERS INSTRUCTIONS ON 38x25mm UNTREATED TIMBER BATTENS ON 80mm x 80mm SAWN TIMBER INSULATED ROOF PANELS ON 100x50mm C16 GRADE TIMBER PURLINS AT 1200mm CTRS ON METAL TRUSSES TO STRUCTURAL ENGINEERS DESIGN.

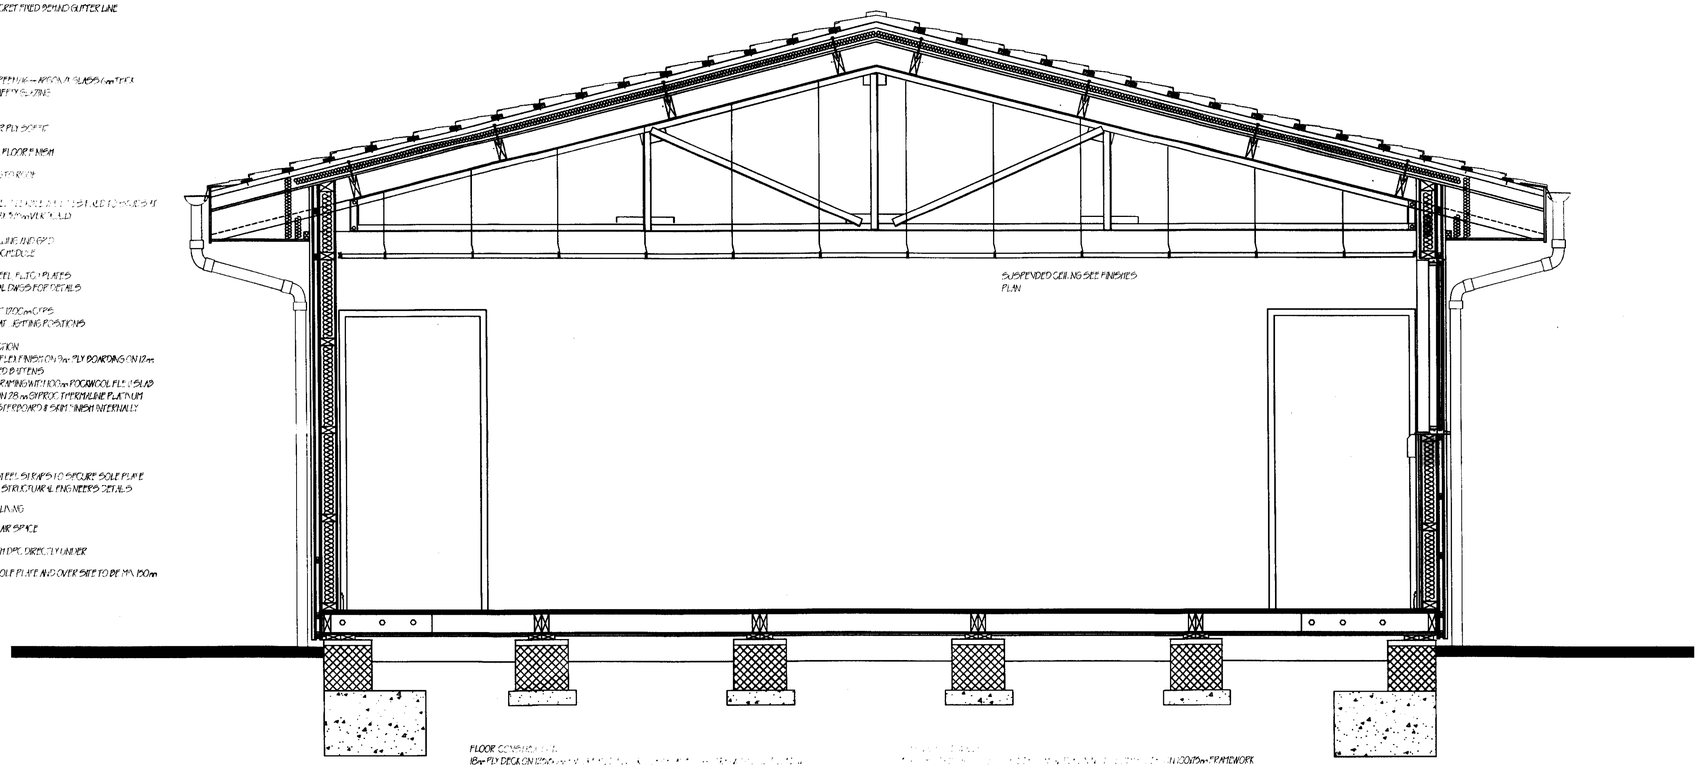

FLOOR CONSTRUCTION
18mm PLY DECKING ON 150mm x 47mm C16 TIMBER JOISTS AT 400mm CTRS WITH 150mm THICK GYPEX 35 INSULATION ALL ON 150mm x 150mm x 600mm DEEP CONCRETE STRIP FOUNDATION PADS

150mm x 100mm FRAMEWORK

ALL EXPOSED TIMBER UNDERSIDE OF ROOF TO BE PAINTED WITH BLOCKMOUL AT TO GIVE MIN 1 HOUR FIRE PROTECTION

Section A-A

09/01230/FUL 24 DEC 2009

STAFFORDSHIRE COUNTY COUNCIL
DEVELOPMENT CONTROL
26 NOV 2009
APPLICATION NO:
DATE VALID:

REVISION	DESCRIPTION	DATE/INITIAL

Staffordshire County Council

Green Hall
Lichfield Road
Stafford ST17 4LA
Tel 01785 223121
Fax 01785 277727

GROUP: Design Group Schools
DRAWN BY: Johnston
PROJECT MANAGER/ARCHITECT: [illegible]
ISSUED FOR: Tender

PROJECT: Endon High School
Demolition of Existing 2No Mobiles and Replacement with New Modular Buildings

DRAWING: Section
Replacement Modular for Existing Modulars A & B

FILE Ref: 5090
SCALE: 1:20
DRAWN: RJ
DATE: Oct 2009
DRAWING NO: A/02
REVISION:

Copyright in this drawing and design belongs to Staffordshire County Council. Unauthorised reproduction infringes copyright and may result in prosecution or civil proceedings. Contractors must advise the Architect / Project Contract Administrator / Engineer or Surveyor of any variations between this drawing and conditions found on site. DO NOT SCALE. Only written dimensions to be used. This product may include mapping data licensed from Ordnance Survey with the permission of the Controller of Her Majesty's Stationery Office. Crown copyright and / or database right 2008. All rights reserved. Licence Number 100019422.

Original Sheet A1