




ORTH WEST ELEVATION

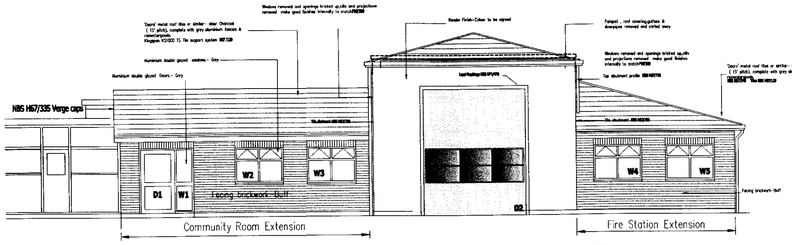


SOUTH WEST ELEVATION

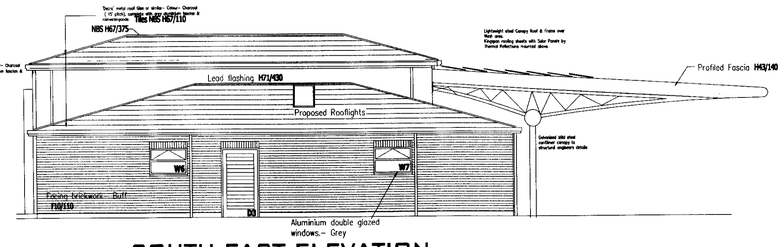


SOUTH EAST ELEVATION

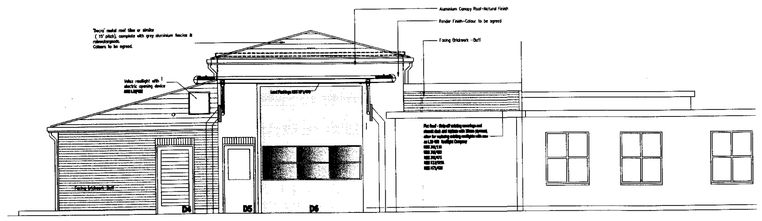

Scale 1: 100 NORTH EAST ELEVATION

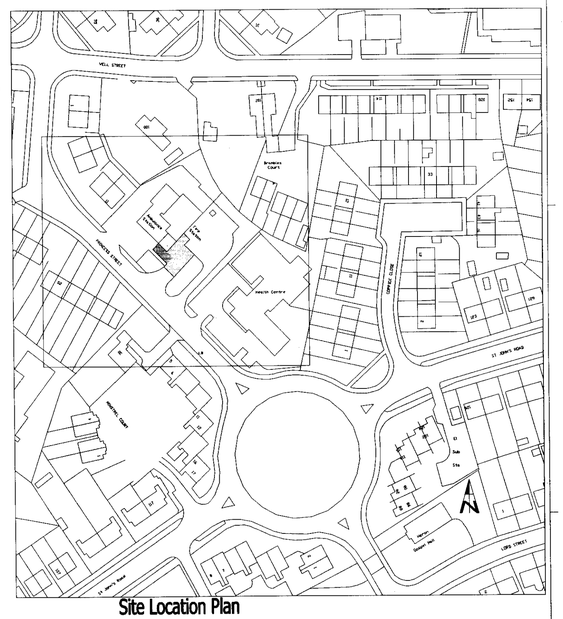

Site Location Plan
1:1250

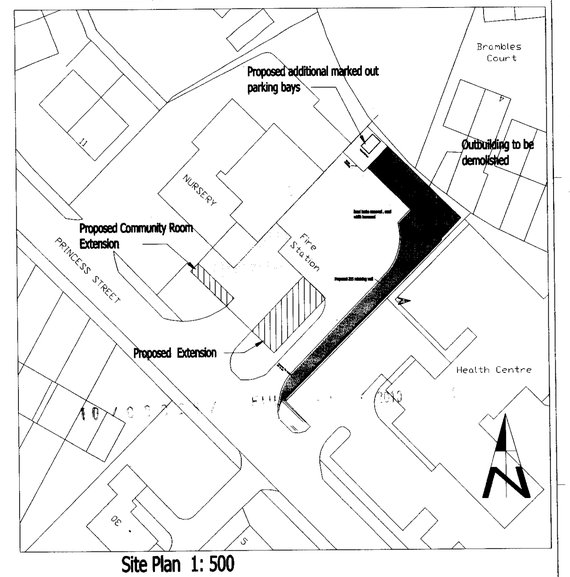

Site Plan 1: 500

Proposed Roof Plan
Scale 1: 100

Scale 1: 100

REVISION	DESCRIPTION	DATE/INITIAL
B	Roof Plan & Elevation added	Feb 10
A	Plant Room Size & Canopy	Nov 09
*	*	*

Staffordshire County Council

Design & Facilities Management Consultancy
County Property Service
Resources Directorate
Green Hall, Lichfield Road, Stafford ST17 4LA
Tel 01785 335121 Fax 01785 277727

GROUP :
CHECKED BY :
ISSUED FOR: TENDER
PROJECT ARCHITECT/CONTRACT ADMINISTRATOR/ENGINEER/SURVEYOR :
R.Wakefield

PROJECT
Fire Station, Princess Street, Biddulph, ST8 6JN. Proposed Extension to provide Community Facility & Toilets.

DRAWING
Proposed Plan & Elevations

FILE Ref
SET 4652
SCALES 1:1250, 1:500 & 1:100
DRAWING NO. A108
DRAWN
DATE Oct 09
REVISION B

Copyright in this drawing and design belongs to the County Property Service of Staffordshire County Council. Unauthorised reproduction infringes copyright and may result in contractual or civil proceedings. Contractors must advise the Architect / Project Contract Administrator / Engineer or Surveyor of any variations between this drawing and conditions found on site. DO NOT SCALE. Only written dimensions to be used. This product may include mapping data licensed from Ordnance Survey with the permission of the Controller of Her Majesty's Stationery Office. Crown copyright and / or database right 2005. All rights reserved. Licence Number 100019422.

Original Sheet A1