

Notes:

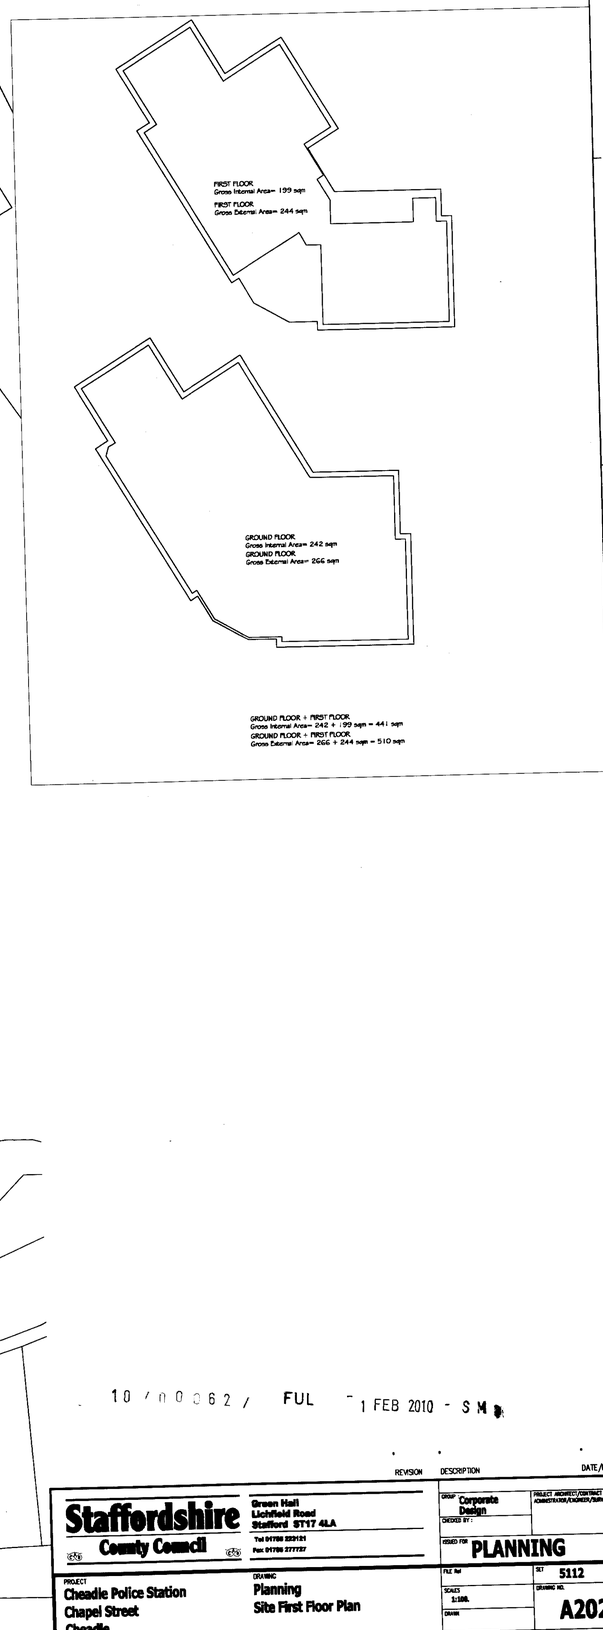

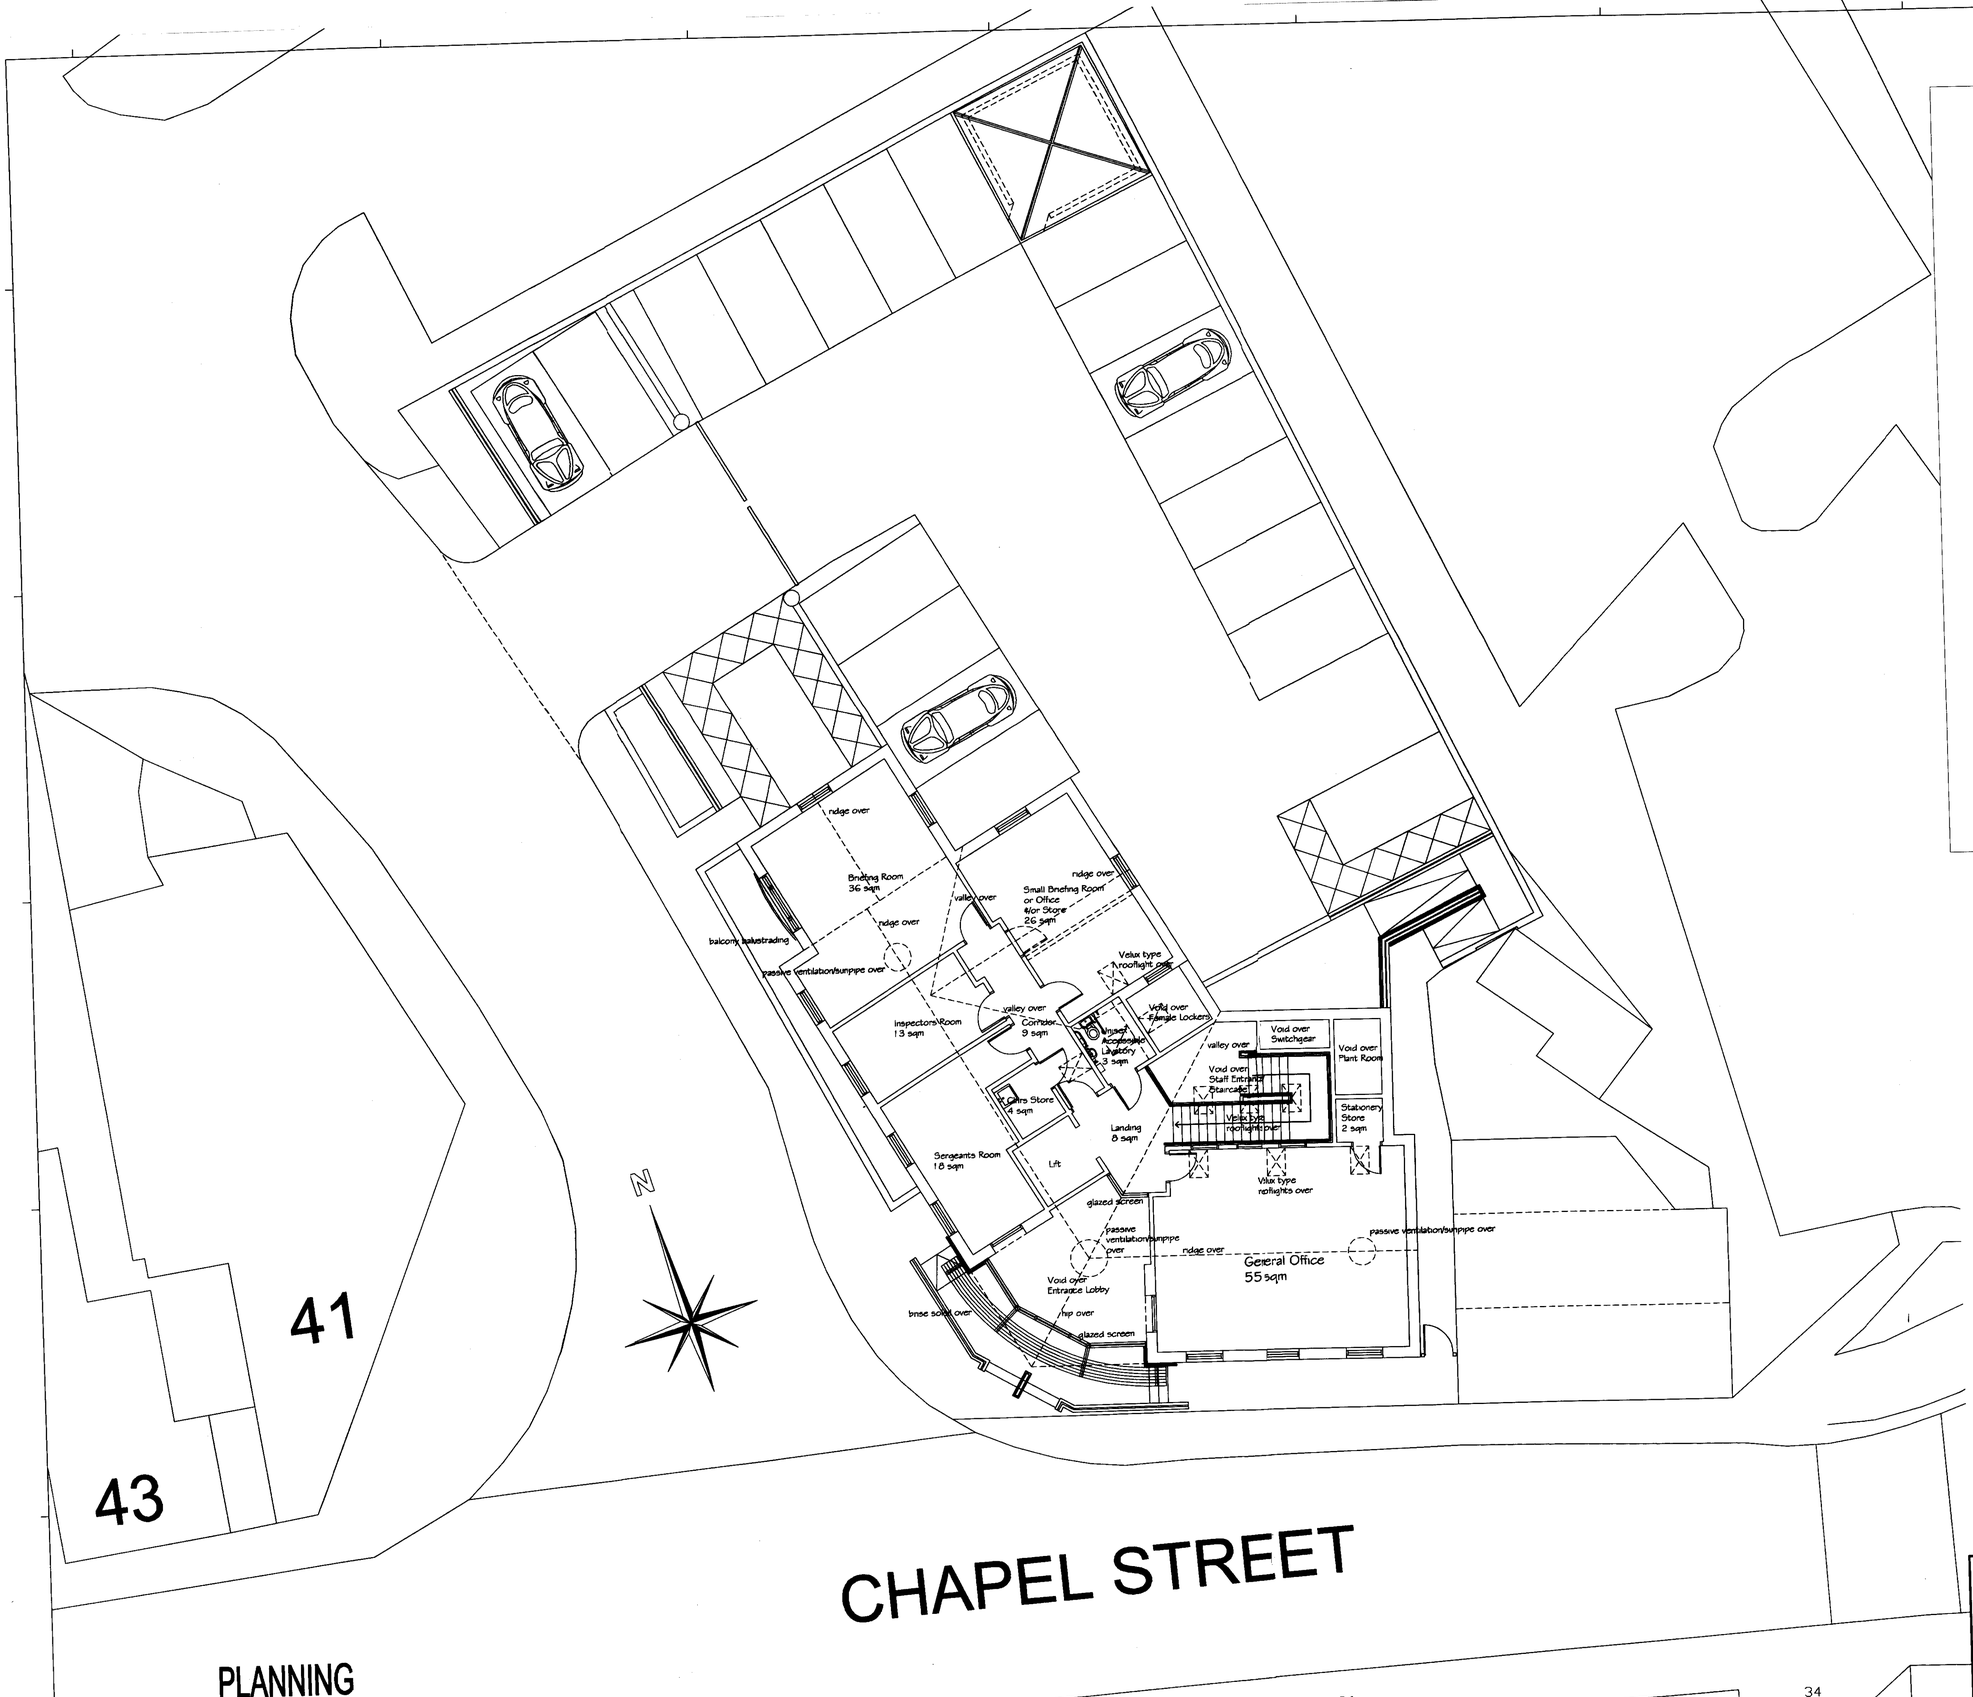

PLANNING

SITE FIRST FLOOR PLAN. 1:100

10/00062/FUL 1 FEB 2010 - SMB

REVISION	DESCRIPTION	DATE/INITIAL

Staffordshire County Council

Green Hall
Lichfield Road
Stafford ST17 4LA
Tel 01785 223121
Fax 01785 277727

GROUP: Corporate Design
CHECKED BY:
PROJECT ARCHITECT/CONTRACT ADMINISTRATOR/ENGINEER/SURVEYOR:
ISSUED FOR: **PLANNING**

PROJECT
Cheadle Police Station
Chapel Street
Cheadle

DRAWING
Planning
Site First Floor Plan

FILE Ref
SET: **5112**
SCALES: 1:100.
DRAWING NO.: **A202**
DRAWN
DATE: **Jan '10**
REVISION

Copyright in this drawing and design belongs to Staffordshire County Council. Unauthorised reproduction infringes copyright and may result in contractual or civil proceedings. Contractors must advise the Architect / Project Contract Administrator / Engineer or Surveyor of any variations between this drawing and conditions found on site. DO NOT SCALE. Only written dimensions to be used. This product may include mapping data licensed from Ordnance Survey with the permission of the Controller of Her Majesty's Stationery Office. Crown copyright and / or database right 2008. All rights reserved. Licence Number 100019422.

Original Sheet A1