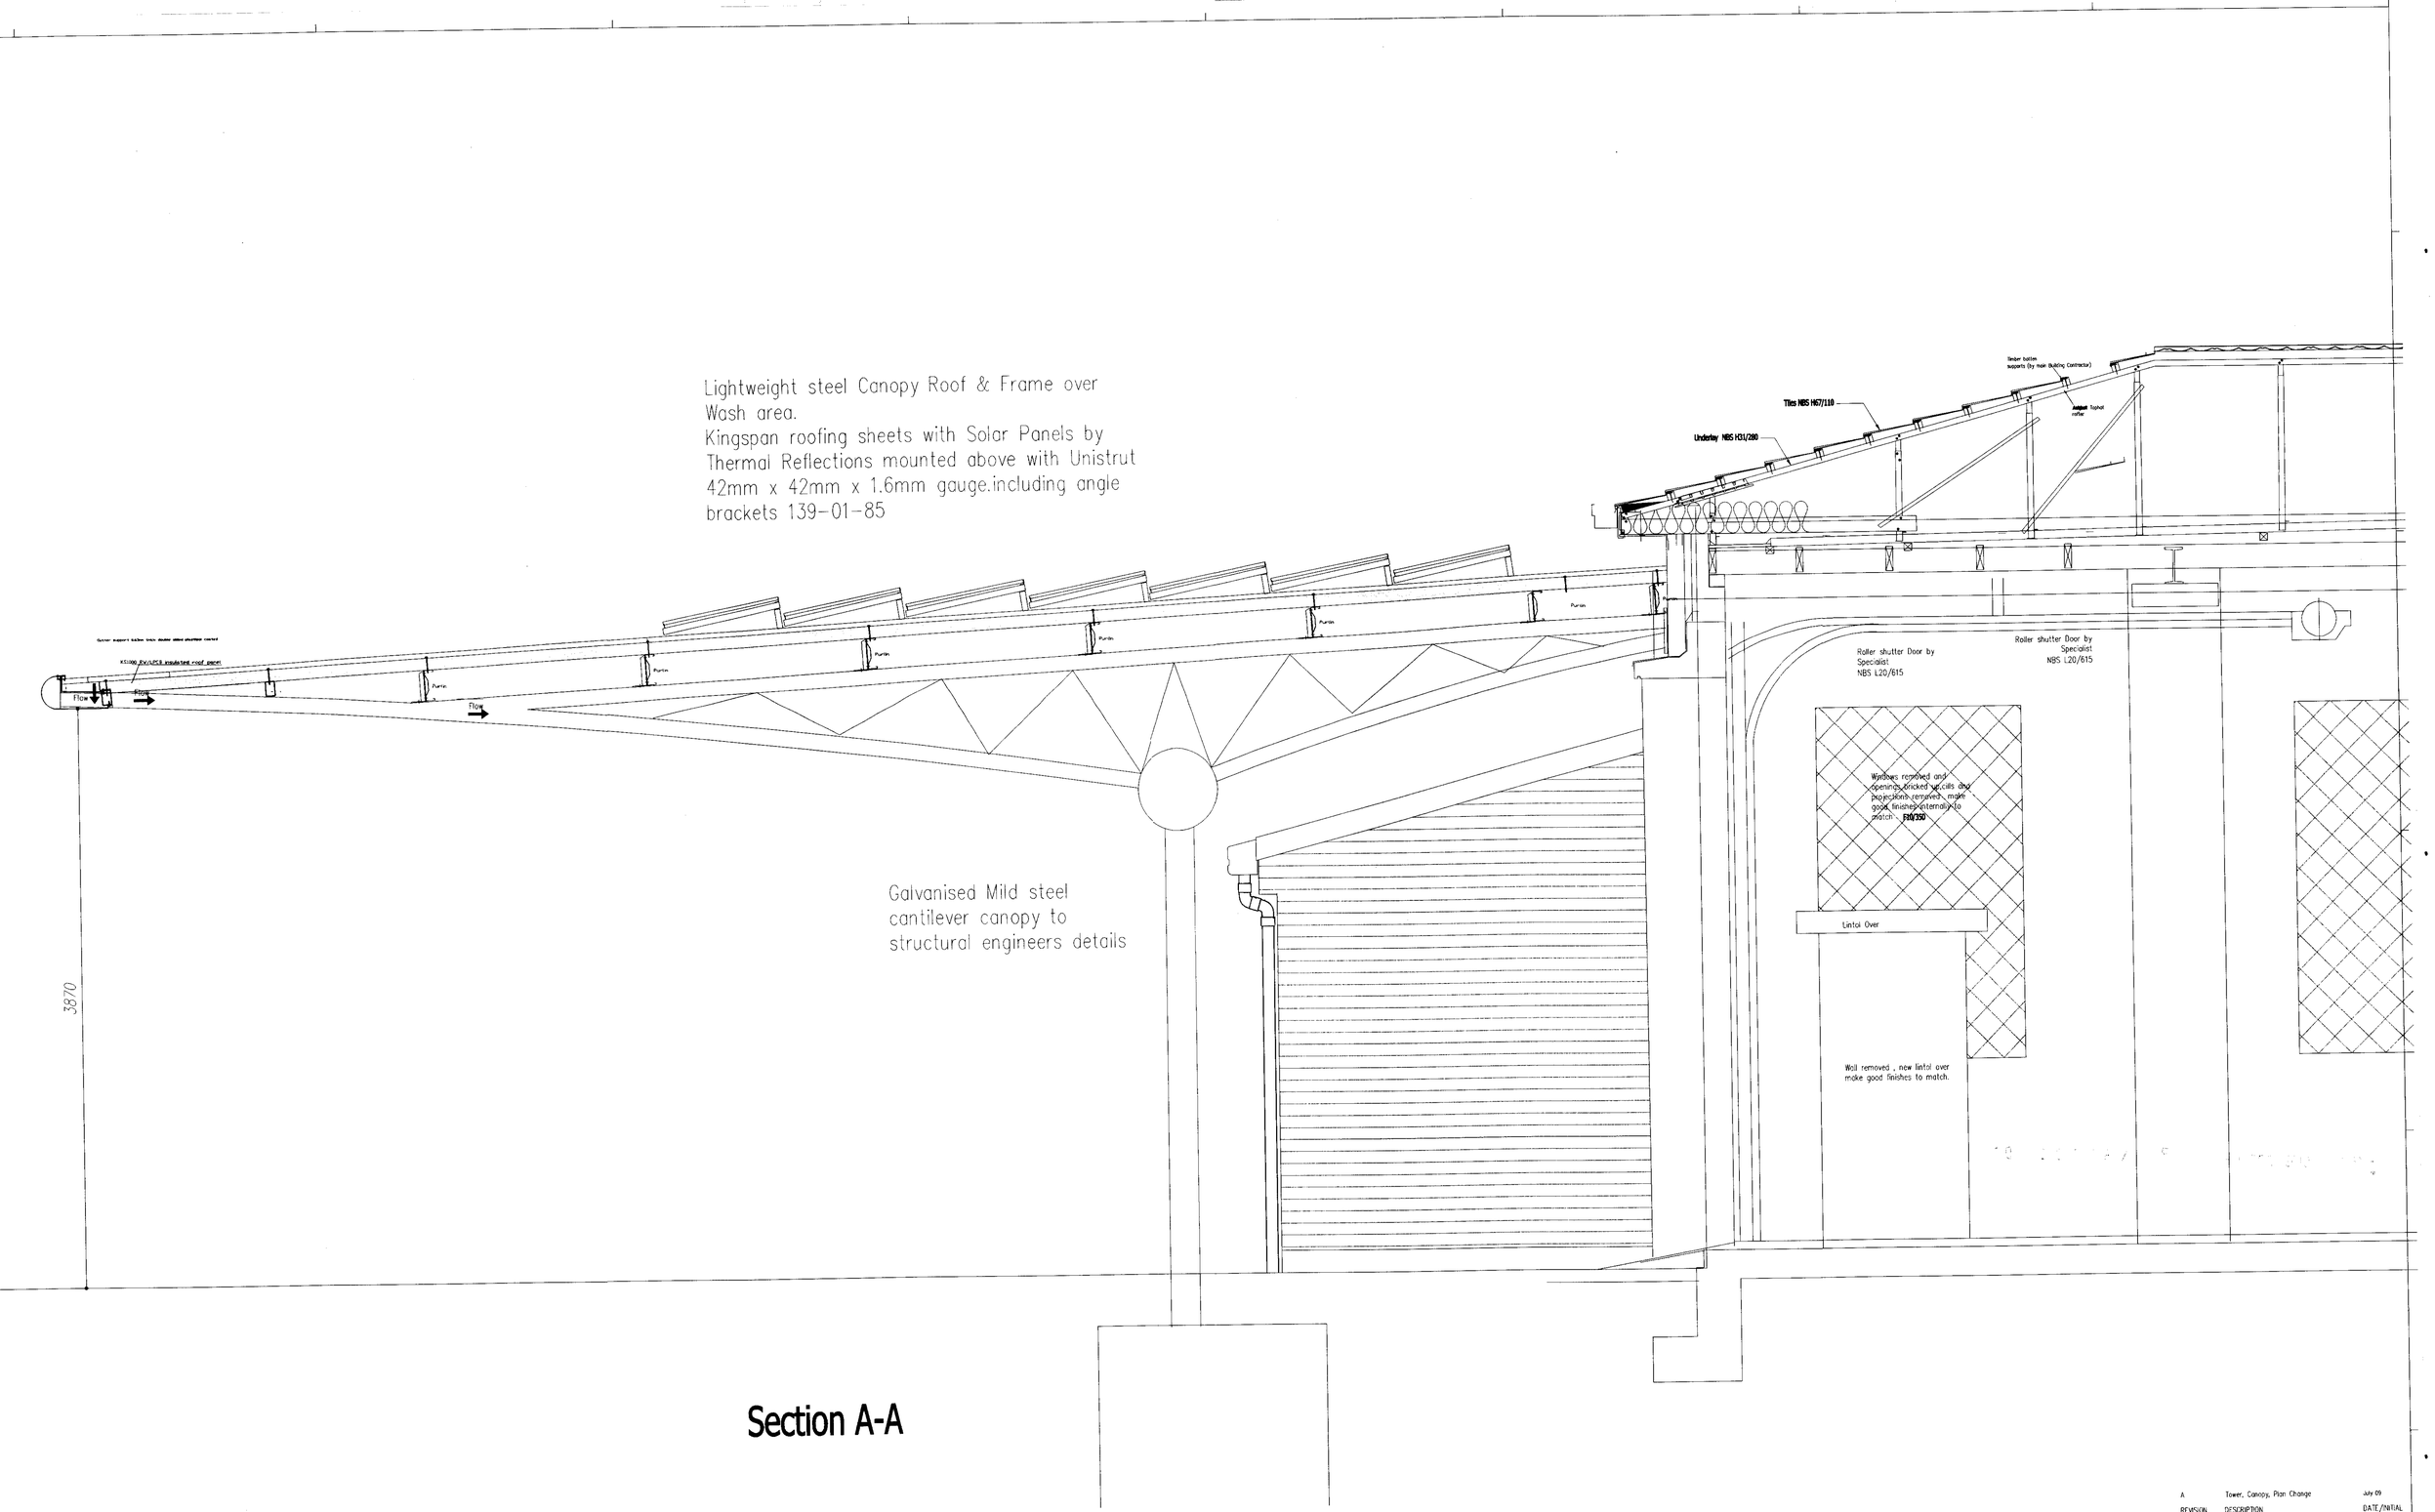

Section A-A

REVISION	DESCRIPTION	DATE/INITIAL
A	Tower, Canopy, Plan Change	July 09

Staffordshire County Council

Design & Facilities Management Consultancy
County Property Service
Resources Directorate
Green Hall, Lichfield Road, Stafford ST17 4LA
Tel 01785 223121 Fax 01785 277727

GROUP: DFMC Design Office
CHECKED BY:
PROJECT ARCHITECT/CONTRACT ADMINISTRATOR/ENGINEER/SURVEYOR: R.Wakefield
ISSUED FOR: TENDER

PROJECT: Fire Station, Princess Street, Biddulph, ST8 6JN. Proposed Extension to provide Community Facility & Toilets.

DRAWING: Proposed Section A-A

FILE Ref:
SET: 4652
SCALES: 1:20
DRAWN: ML
DRAWING NO.: A121
DATE: August 2009
REVISION: A

Copyright in this drawing and design belongs to the County Property Service of Staffordshire County Council. Unauthorised reproduction infringes copyright and may result in contractual or civil proceedings. Contractors must advise the Architect / Project Contract Administrator / Engineer or Surveyor of any variations between this drawing and conditions found on site. DO NOT SCALE. Only written dimensions to be used. This product may include mapping data licensed from Ordnance Survey with the permission of the Controller of Her Majesty's Stationery Office. Crown copyright and / or database right 2005. All rights reserved. Licence Number 100019422.

Original Sheet A1