
DRAWING No. PB5196 - 0100

DO NOT SCALE

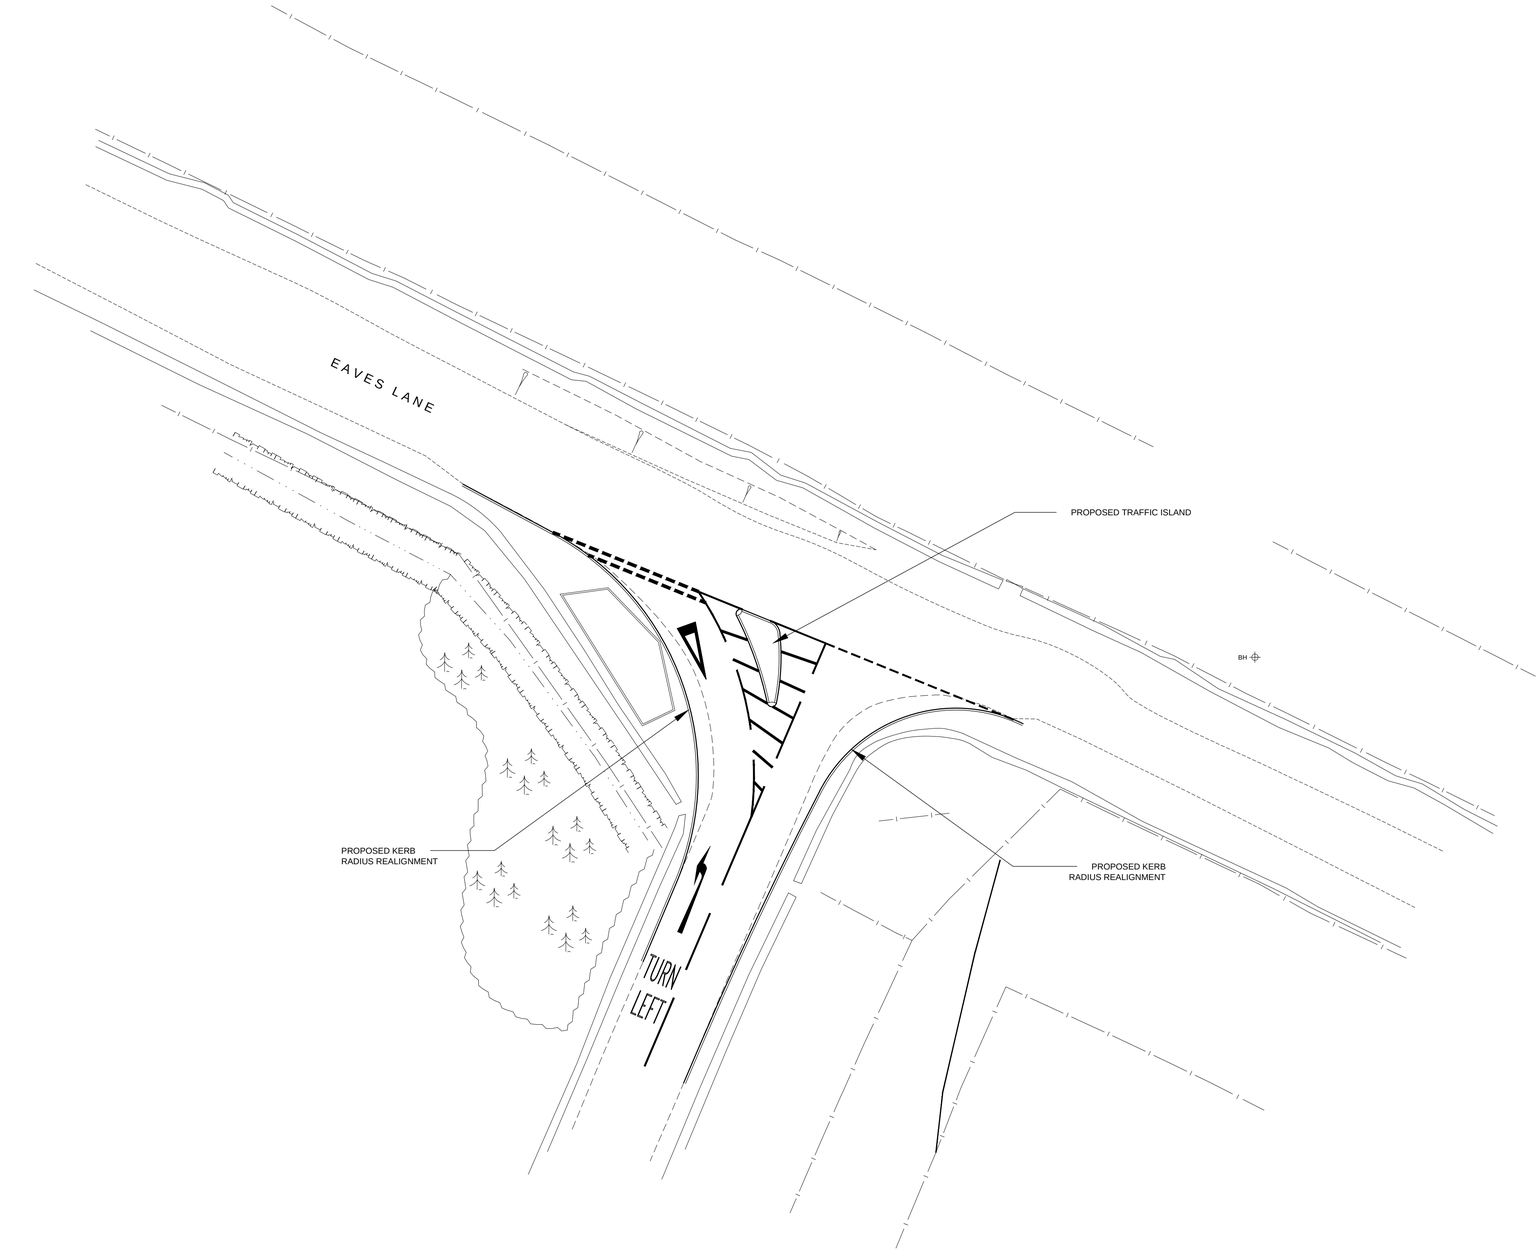

REPRODUCED FROM ORDNANCE SURVEY MAPS WITH PERMISSION FROM THE CONTROLLER OF HM STATIONERY OFFICE. CROWN COPYRIGHT RESERVED. LICENCE No. 100023422 2007.

© Haskoning UK Ltd.

NOTES

1. DO NOT SCALE FROM THIS DRAWING.
2. ALL DIMENSIONS ARE IN MILLIMETRES UNLESS NOTED OTHERWISE.
3. ALL LEVELS ARE IN METRES RELATIVE TO ORDNANCE DATUM NEWLYN UNLESS NOTED OTHERWISE.
4. ALL MATERIALS AND WORKMANSHIP WILL BE AS SPECIFIED IN THE SPECIFICATION UNLESS NOTED OTHERWISE.
5. THIS DRAWING IS TO BE READ IN CONJUNCTION WITH ALL DRAWINGS AND DOCUMENTATION ASSOCIATED WITH THE PROJECT.
6. THIS DRAWING HAS BEEN BASED UPON SURVEY INFORMATION SUPPLIED BY GREENHATCH GROUP LTD. AND ROYAL HASKONING DHV SHALL NOT BE LIABLE FOR ANY INACCURACY OR DEFICIENCIES ARISING FROM IT.
7. ALL LEVELS, DIMENSIONS AND LOCATIONS ARE TO BE CHECKED BY THE MAIN CONTRACTOR PRIOR TO COMMENCEMENT OF ANY WORK ON SITE.
8. ALL HIGHWAY WORKS TO BE CARRIED OUT IN ACCORDANCE WITH THE HIGHWAYS AGENCY SPECIFICATION FOR HIGHWAY WORKS AND AS AMENDED IN THE CLAUSES AND APPENDICES IN THE "SPECIFICATION OF CONTRACT DOCUMENTS".

KEY

PROPOSED ROAD ALIGNMENT

REV	DATE	DESCRIPTION	BY	CHK	APP
A	11.03.16	FIRST ISSUE	CH	PV	AC

REVISIONS

CLIENT

LAVER LEISURE

PROJECT

MONEYSTONE PARK,
WHISTON

TITLE

GENERAL ARRANGEMENT

Windsor House, 37 Windsor Street
Chertsey, Surrey KT16 8AT
Tel +44(0)1932 569566
Email info.chertsey@rhdhv.com
Website www.royalhaskoning.com

Royal HaskoningDHV
Enhancing Society Together

DRAWN	CHECKED	APPROVED
CH	PV	AC

DATE	SCALE AT A1	CLIENTS REF.
11.03.2016	1:200	-

DRAWING No.	REVISION
PB5196 - 0100	A