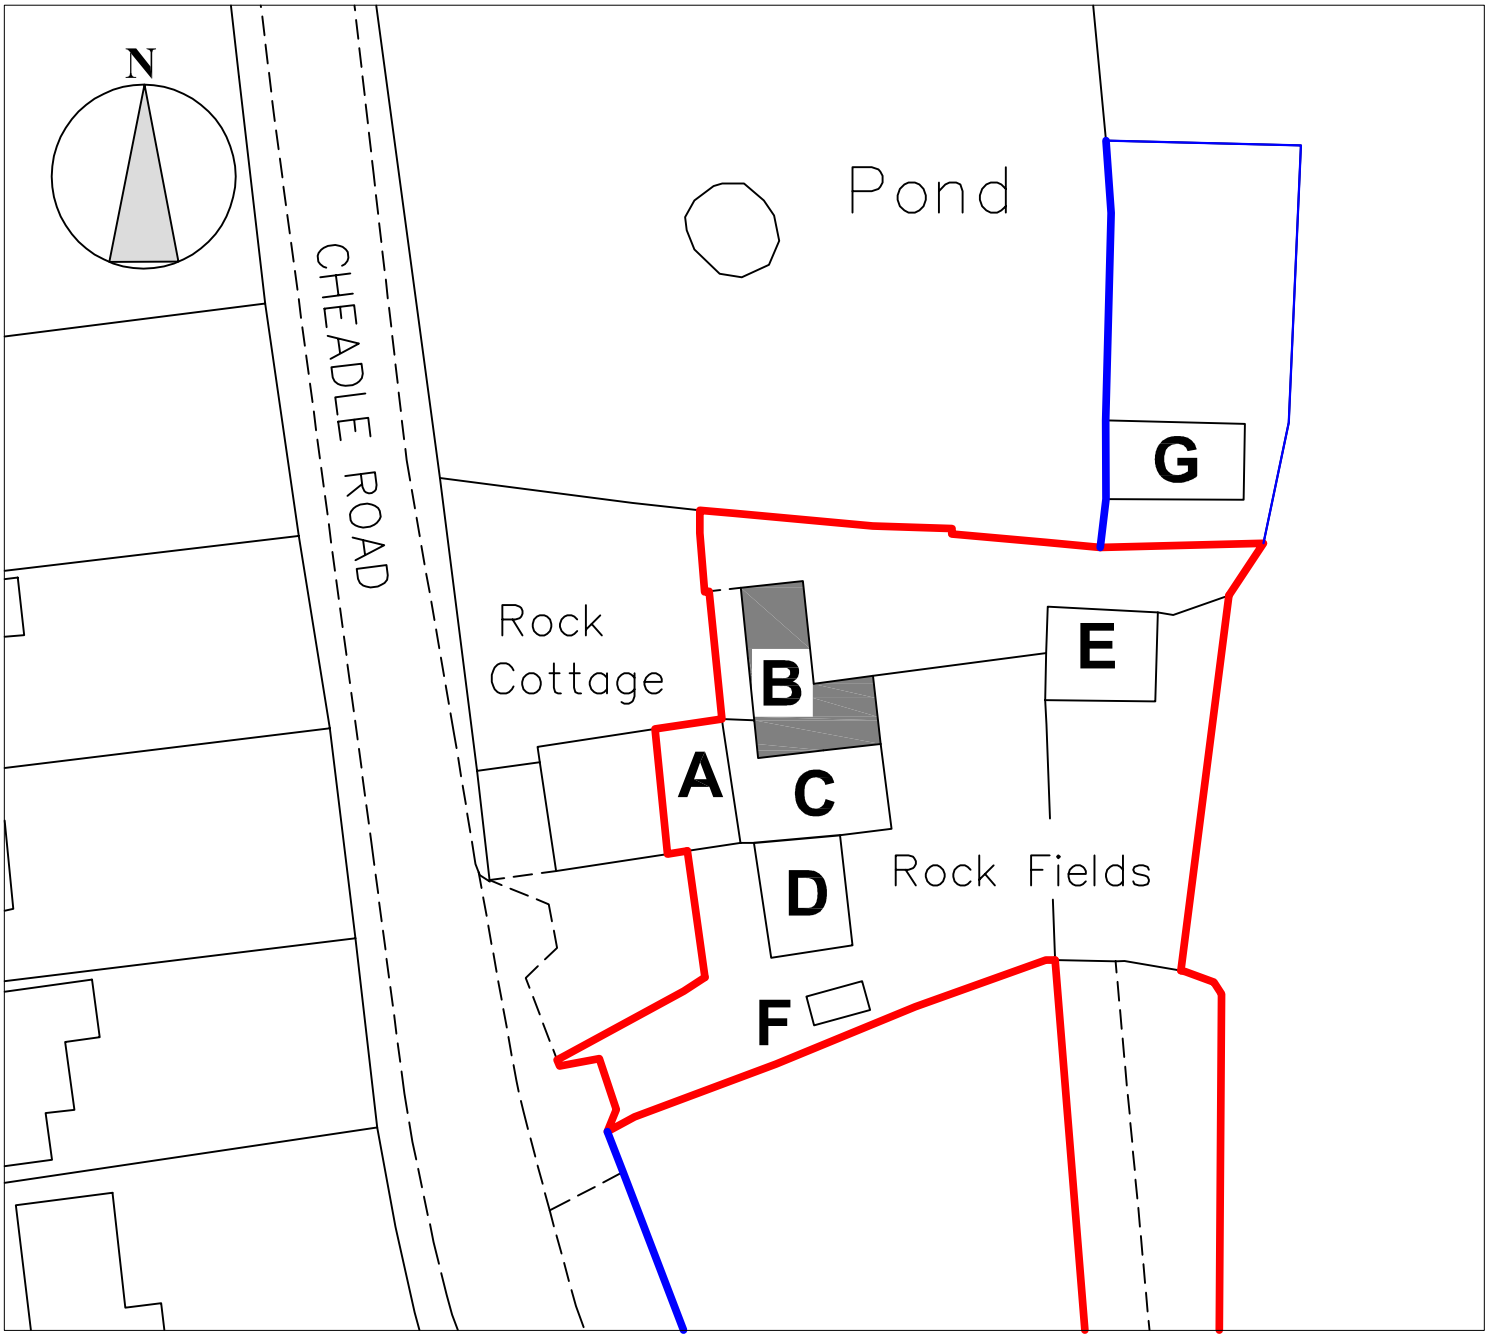

BUILDINGS PLAN
ROCKFIELDS FARM, CHEADLE ROAD, WETLEY ROCKS, ST9 0AX

Scale - 1:500 **Paper size: A4** **Date: 27 June 2016** **Drawing No: 612-1**

KEY

A - The two rooms in the Rock Cottage building.

B - former cow shed part used for residential use and part used for domestic purposes

C - flat roof part of the house

D - "bungalow-style" extension

E -workshop and store

F - modern garage

G - semi-derelict farm building

the original farmhouse

KEN WAINMAN ASSOCIATES Ltd, 31A St. Edward Street, Leek, Staffs, ST13 5DN