

South Elevation Scale 1:100



West Elevation Scale 1:100



North Elevation Scale 1:100

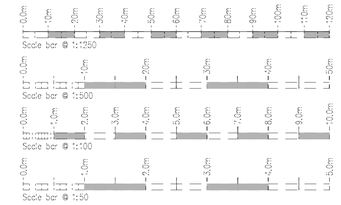

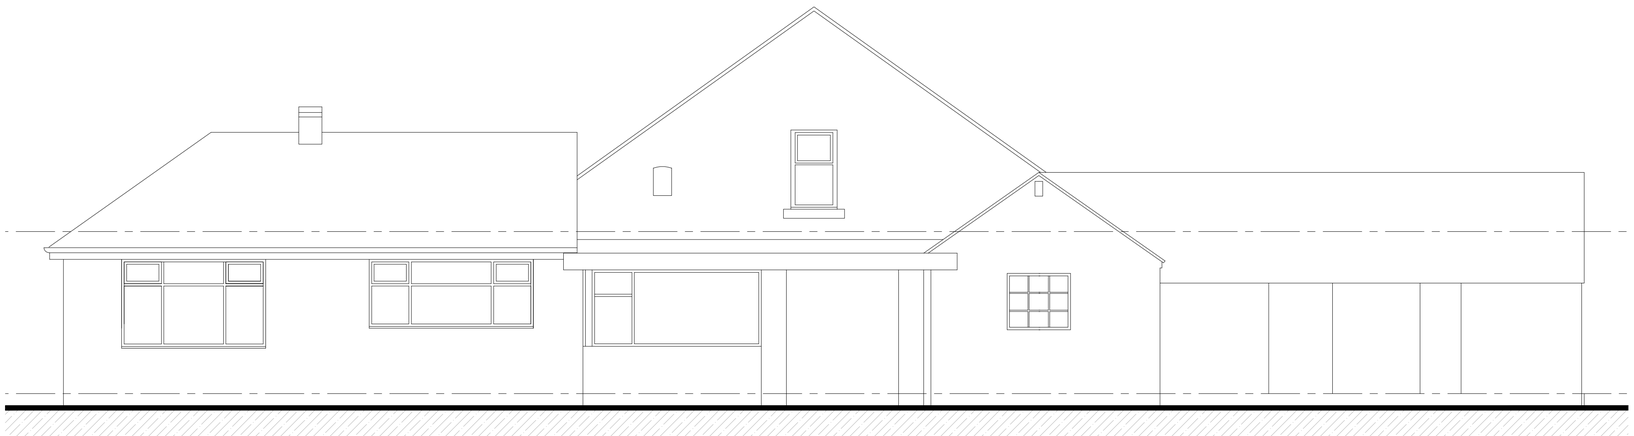

East Elevation Scale 1:50

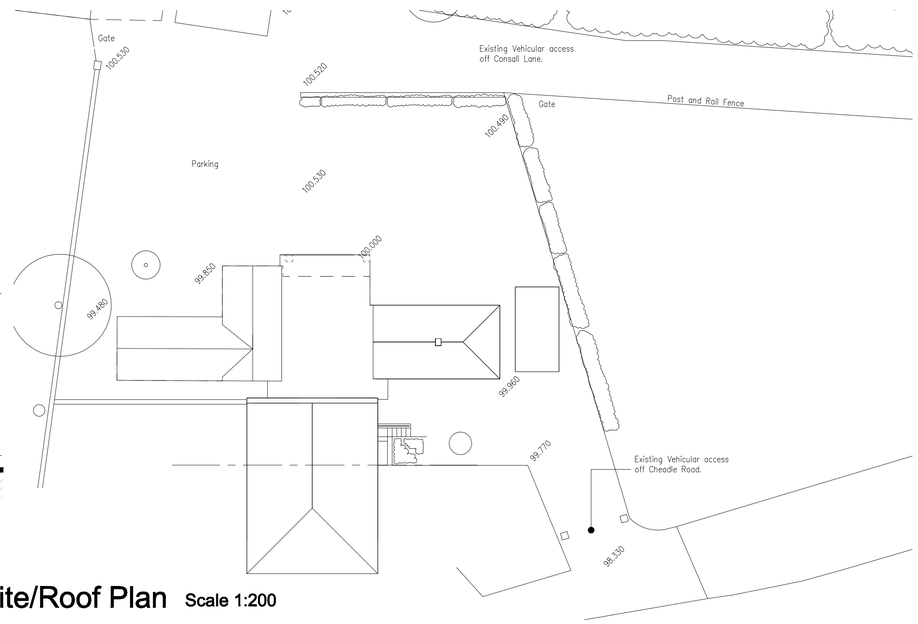

Site/Roof Plan Scale 1:200

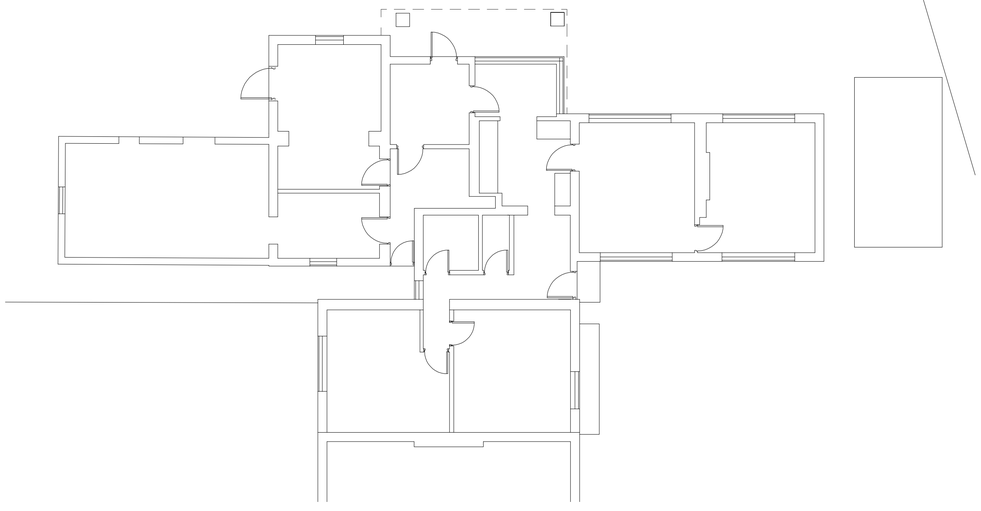

Ground Floor Scale 1:100

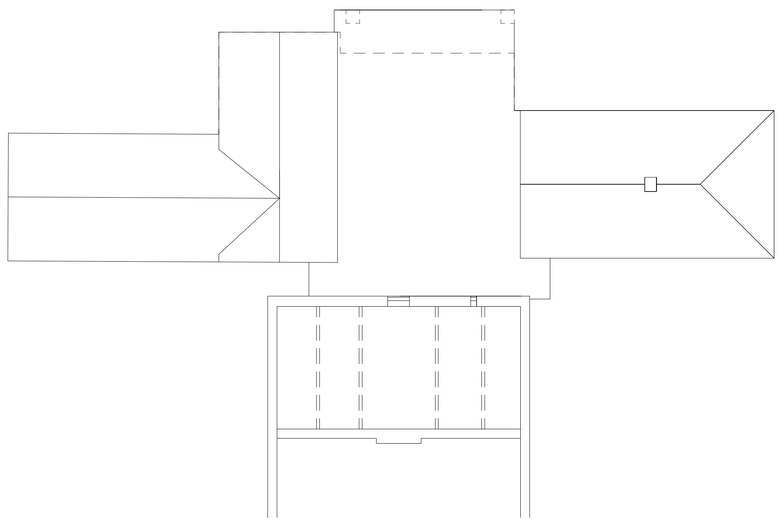

First Floor/Roof Plan Scale 1:50

Rev.	Drawn	Comments.	Date

Applicant:
Mr C Bridgett.

Project:
Proposed extensions and alterations at Rockfields, Cheadle Road, Wetley Rocks, Staffordshire, ST13 0AX.

Title:
Plans, Elevations & Sections.

Status:
Survey as Existing

Scale at Size A1:		Date:	Drg.
1:50	1:100	12-04-16	1399-01A

NOTE: This drawing is not to be used for construction unless Status marked 'Issued for Construction'

A.C.BAILEY
Plot 1, Stanley, Staffordshire. ST9 9LT.
T:01782 503302 - 07711 870008 E:office@planstobuild.co.uk