

© Crown Copyright 2016 All rights reserved. Licence number 100049235

Location Plan. Scale 1:1250

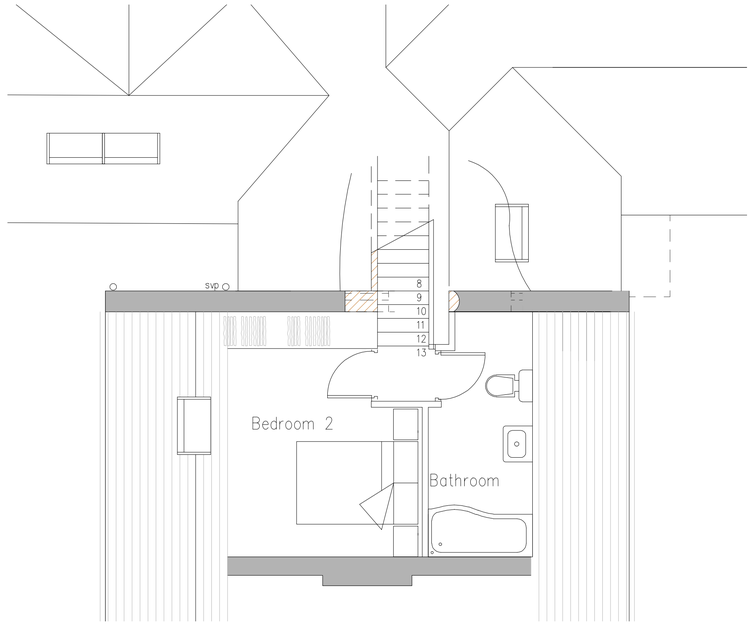

First Floor Scale 1:50

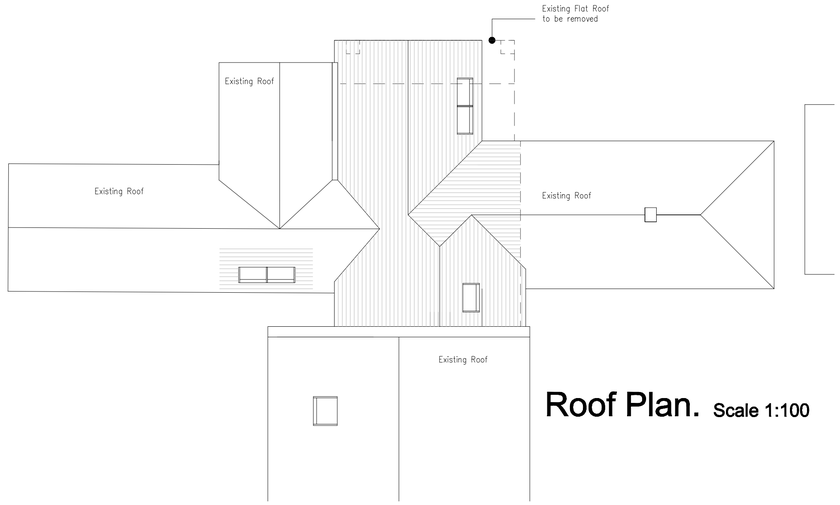

Roof Plan. Scale 1:100

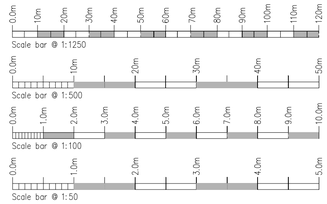

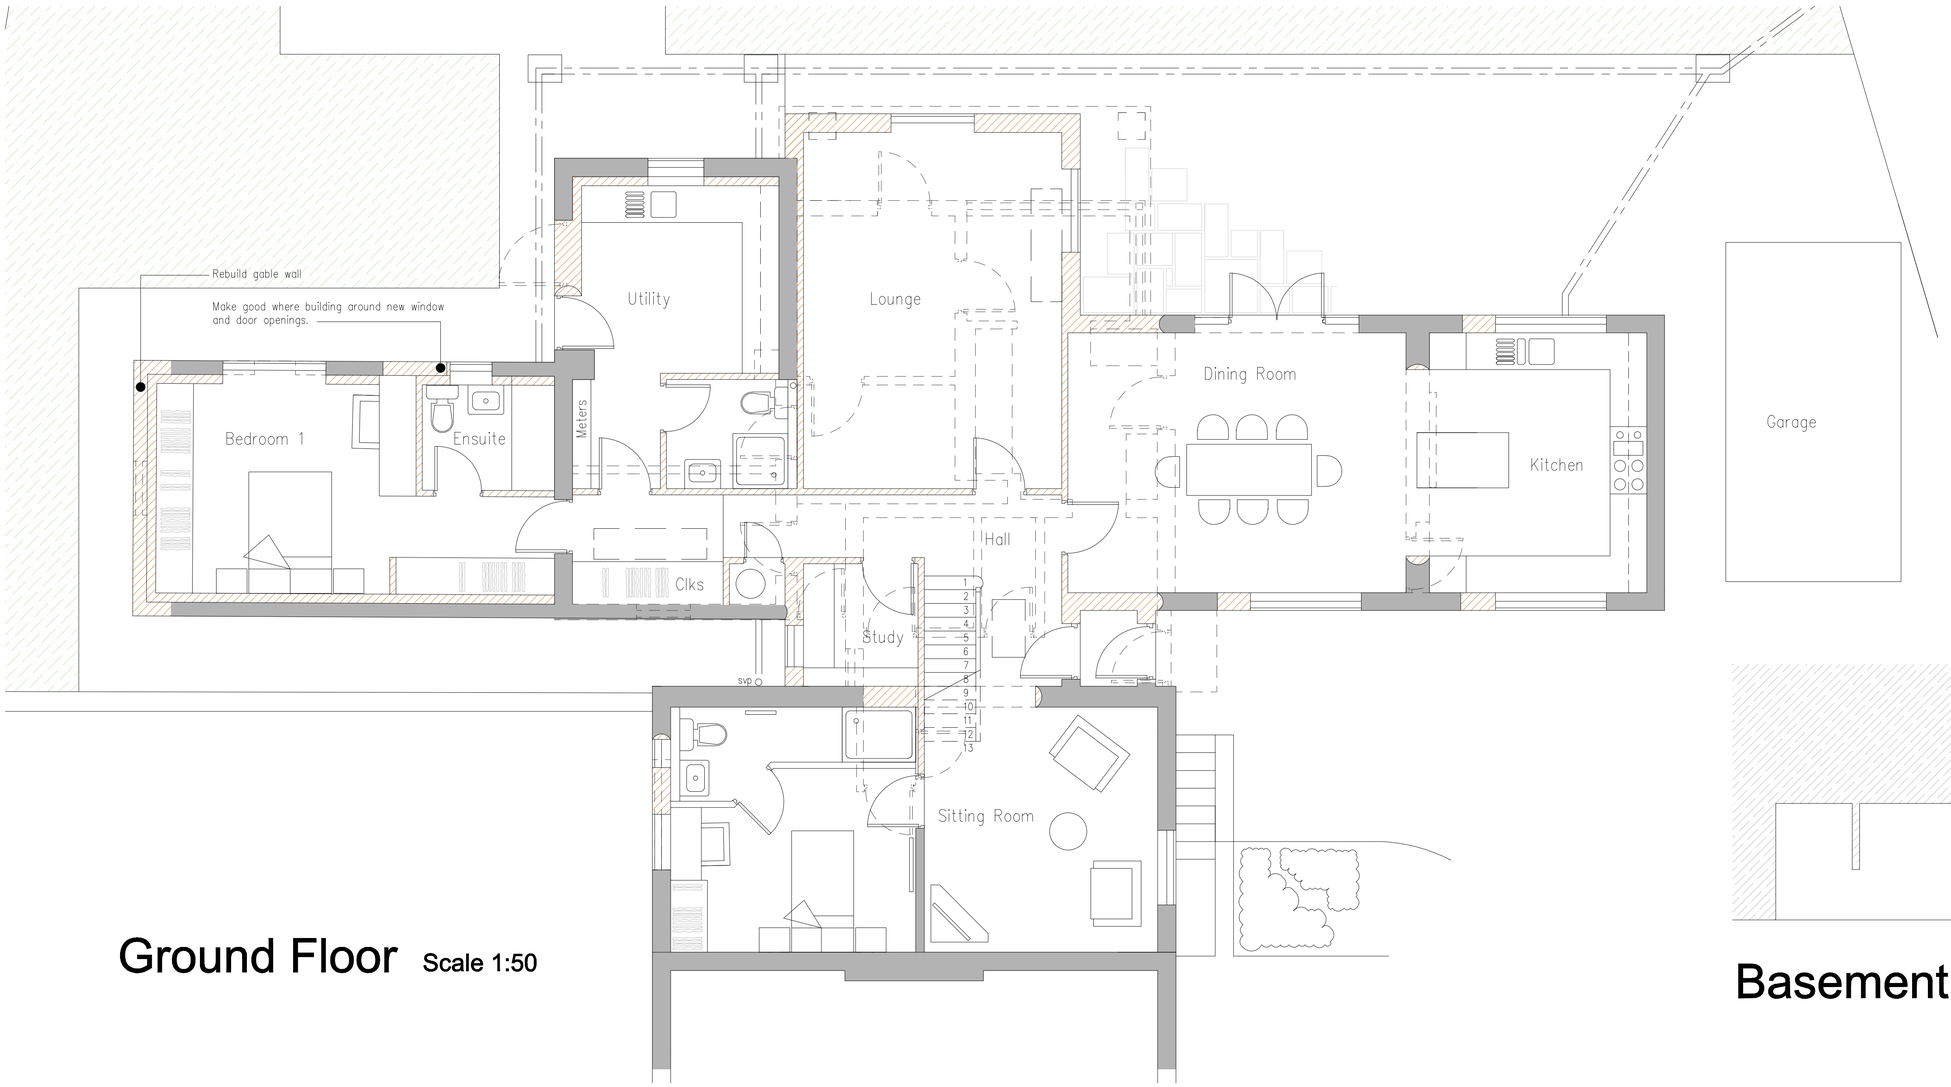

Ground Floor Scale 1:50

Basement Scale 1:50

Rev.	Drawn	Comments.	Date

Applicant:
Mr C Bridgett.

Project:
Proposed extensions and alterations at Rockfields, Cheadle Road, Wetley Rocks, Staffordshire, ST13 0AX.

Title:
Floor Plans.

Status:
Planning

Scale at Size A1:			Date:	Drg.
1:50	1:100	1:1250	12-04-16	1399-04

NOTE: This drawing is not to be used for construction unless Status marked 'Issued for Construction'

A.C.BAILEY
Plot 1, Stanley, Staffordshire. ST9 9LT.
T:01782 503302 - 07711 870008 E:office@planstobuild.co.uk