


WEST ELEVATION

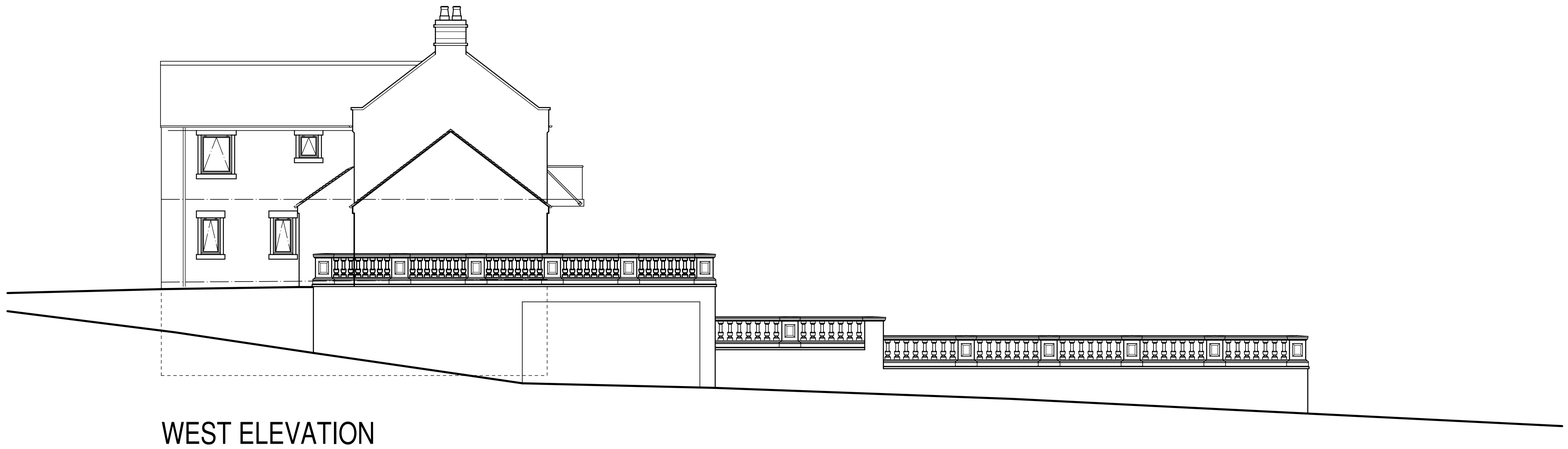

SOUTH ELEVATION



scale bar @ 1:100

Mr G Harrison

EXTENSION OF DOMESTIC CURTILAGE
UPPER FERNYHILL FARM,
BASFORD,
LEEK,
STAFFS,
ST13 7ET.

EXISTING CONDITIONS
ELEVATIONS

Date	Sheet	Scale
JANUARY 2016	A1	1:100
Drg No.	Rev.	Drawn
2015-2091-01	-	AGR

SAMMONS LIMITED Architectural

10 Cawdry Buildings, Fountain Street, Leek. ST13 6JP
Telephone: 01538 386002
E-mail: info@sammonsltd.co.uk
Web: www.sammonsltd.co.uk

This drawing is copyright. Do not scale.
All dimensions must be checked prior to commencement.