
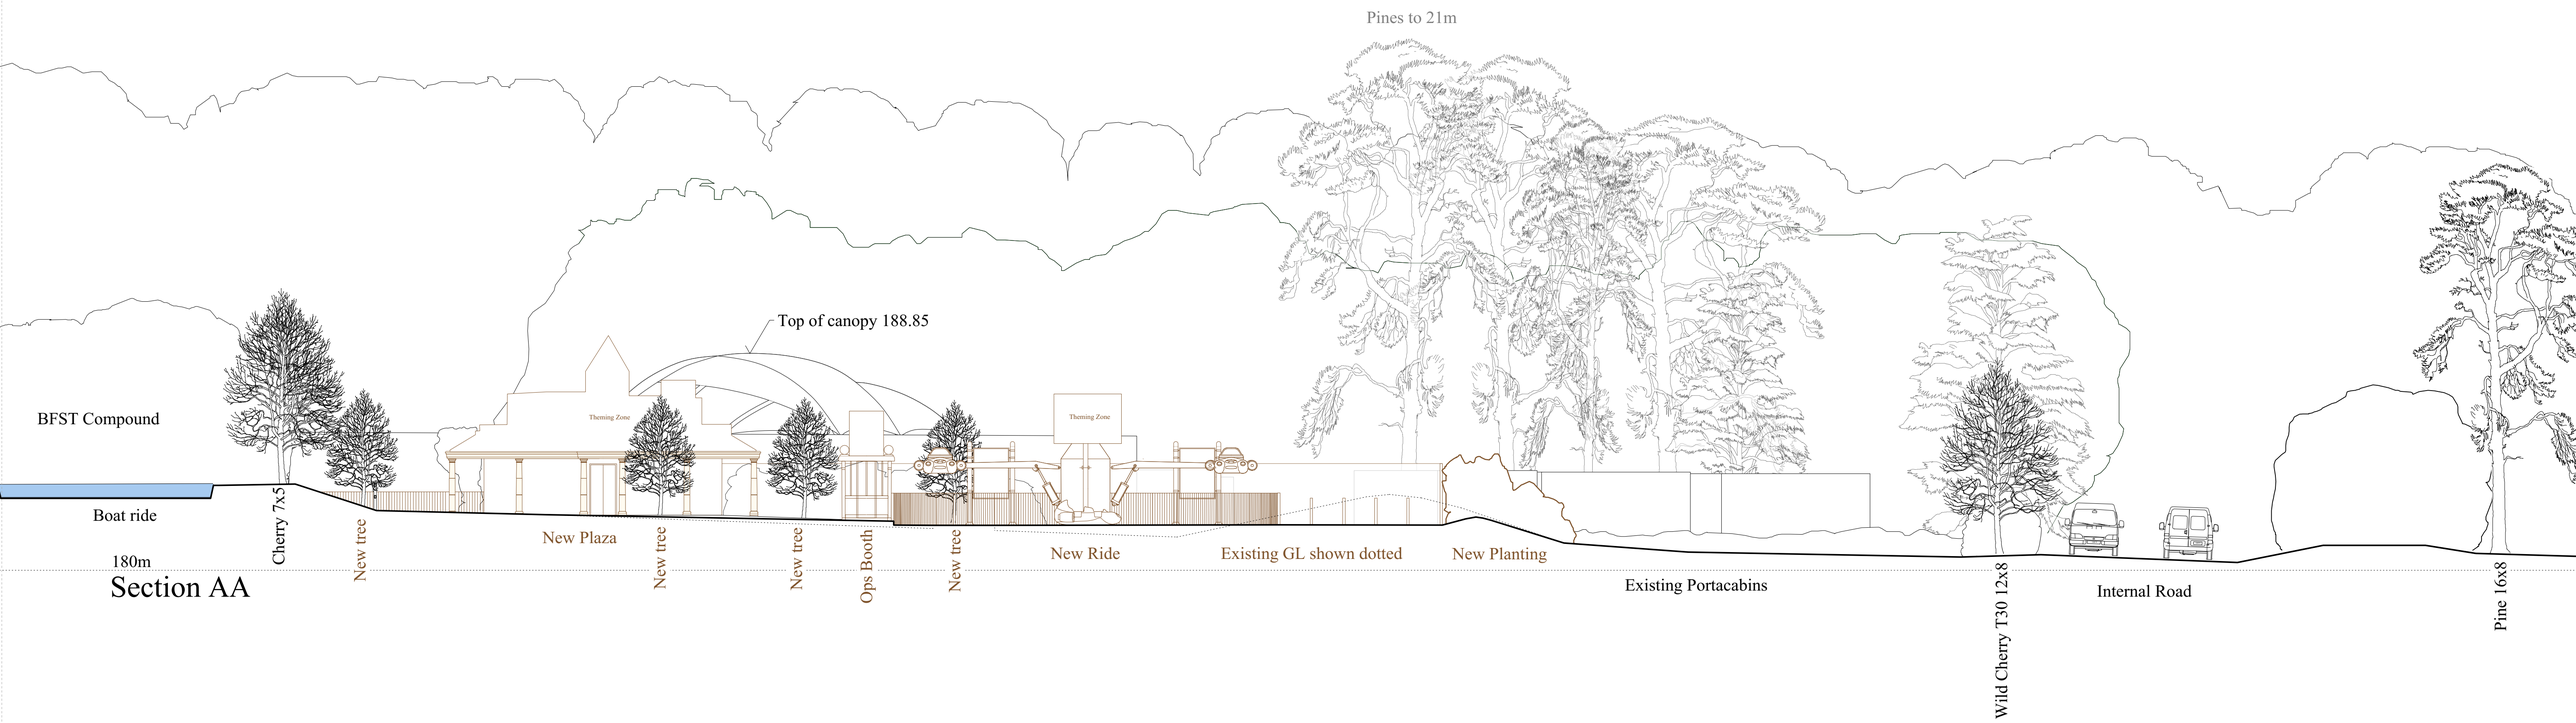


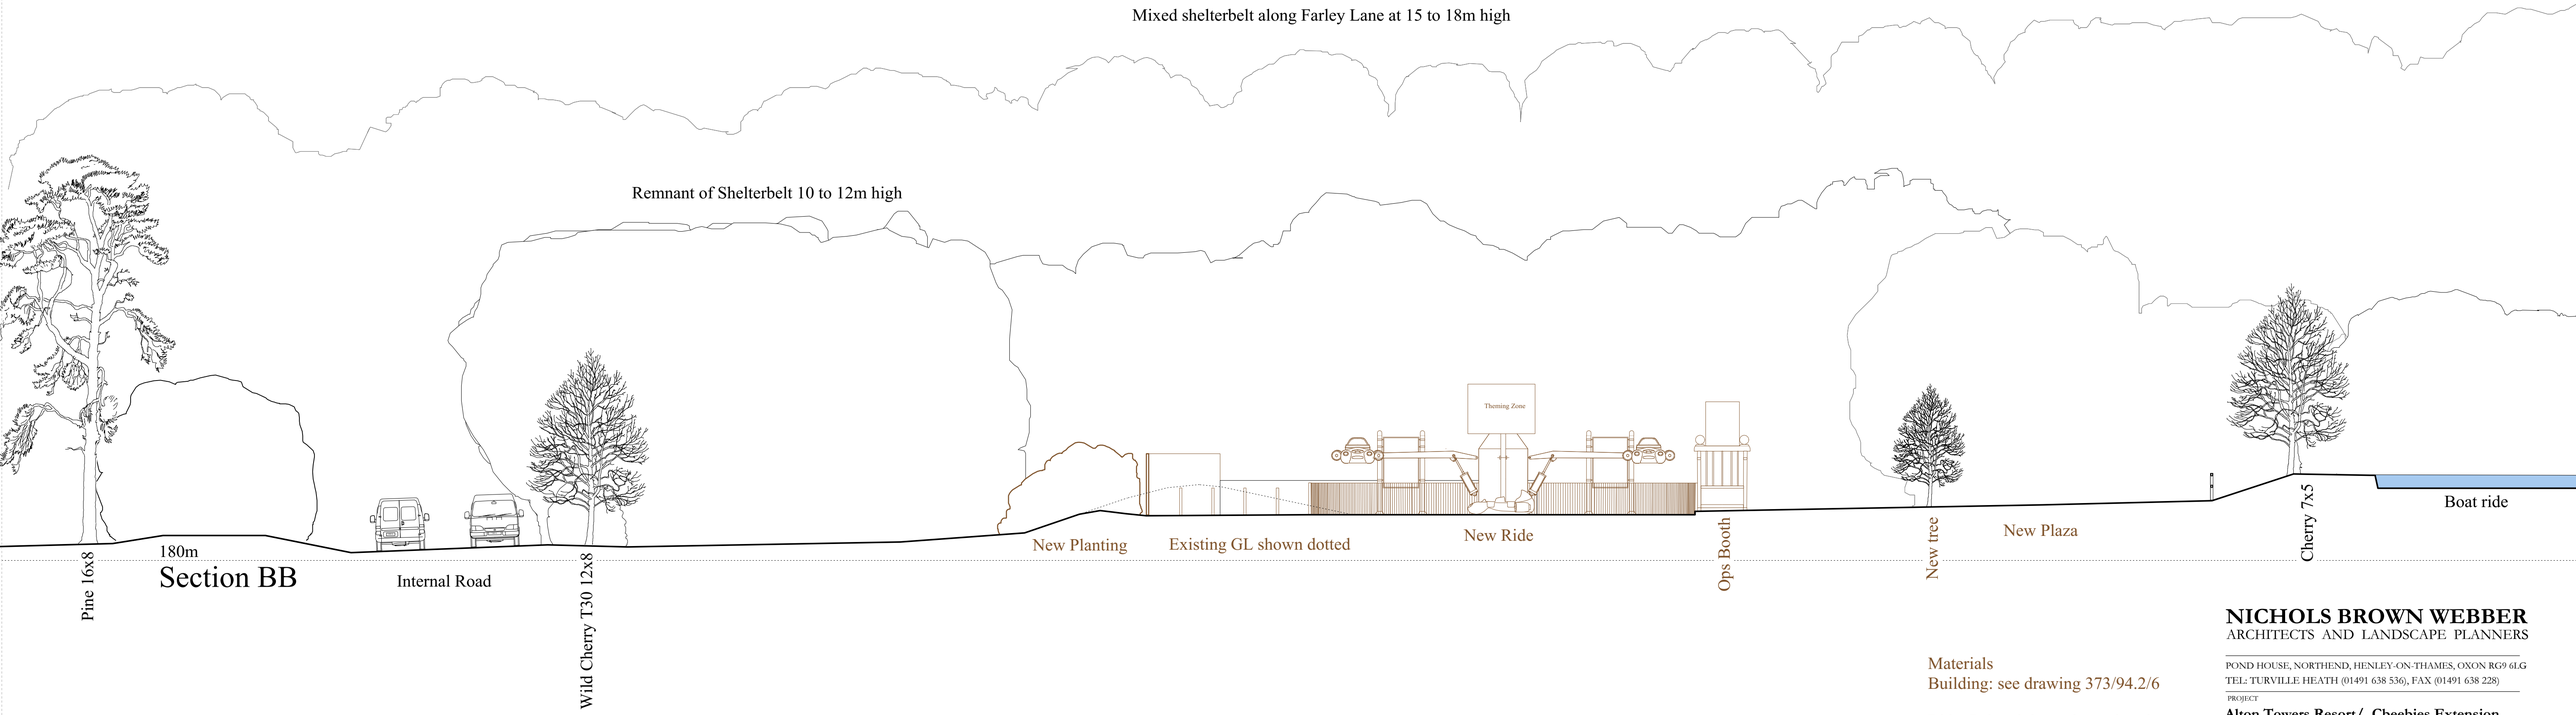

Materials
Building: see drawing 373/94.2/6

Ride: Painted themed metalwork.
Samples to be approved

NICHOLS BROWN WEBBER
ARCHITECTS AND LANDSCAPE PLANNERS

POND HOUSE, NORTHEND, HENLEY-ON-THAMES, OXON RG9 6LG
TEL: TURVILLE HEATH (01491 638 536), FAX (01491 638 228)

PROJECT
Alton Towers Resort/ Cbeebies Extension

DRAWING TITLE
Site Sections AA BB as Proposed

PLOT DATE		CHECKED
1.12.15		
SCALE		STATUS
1/250 @ A3 1/125 @ A1		
PROJECT NO	DRAWING NO	REVISION
373/94.2	7	

email: enquiries@nbwarchitects.co.uk