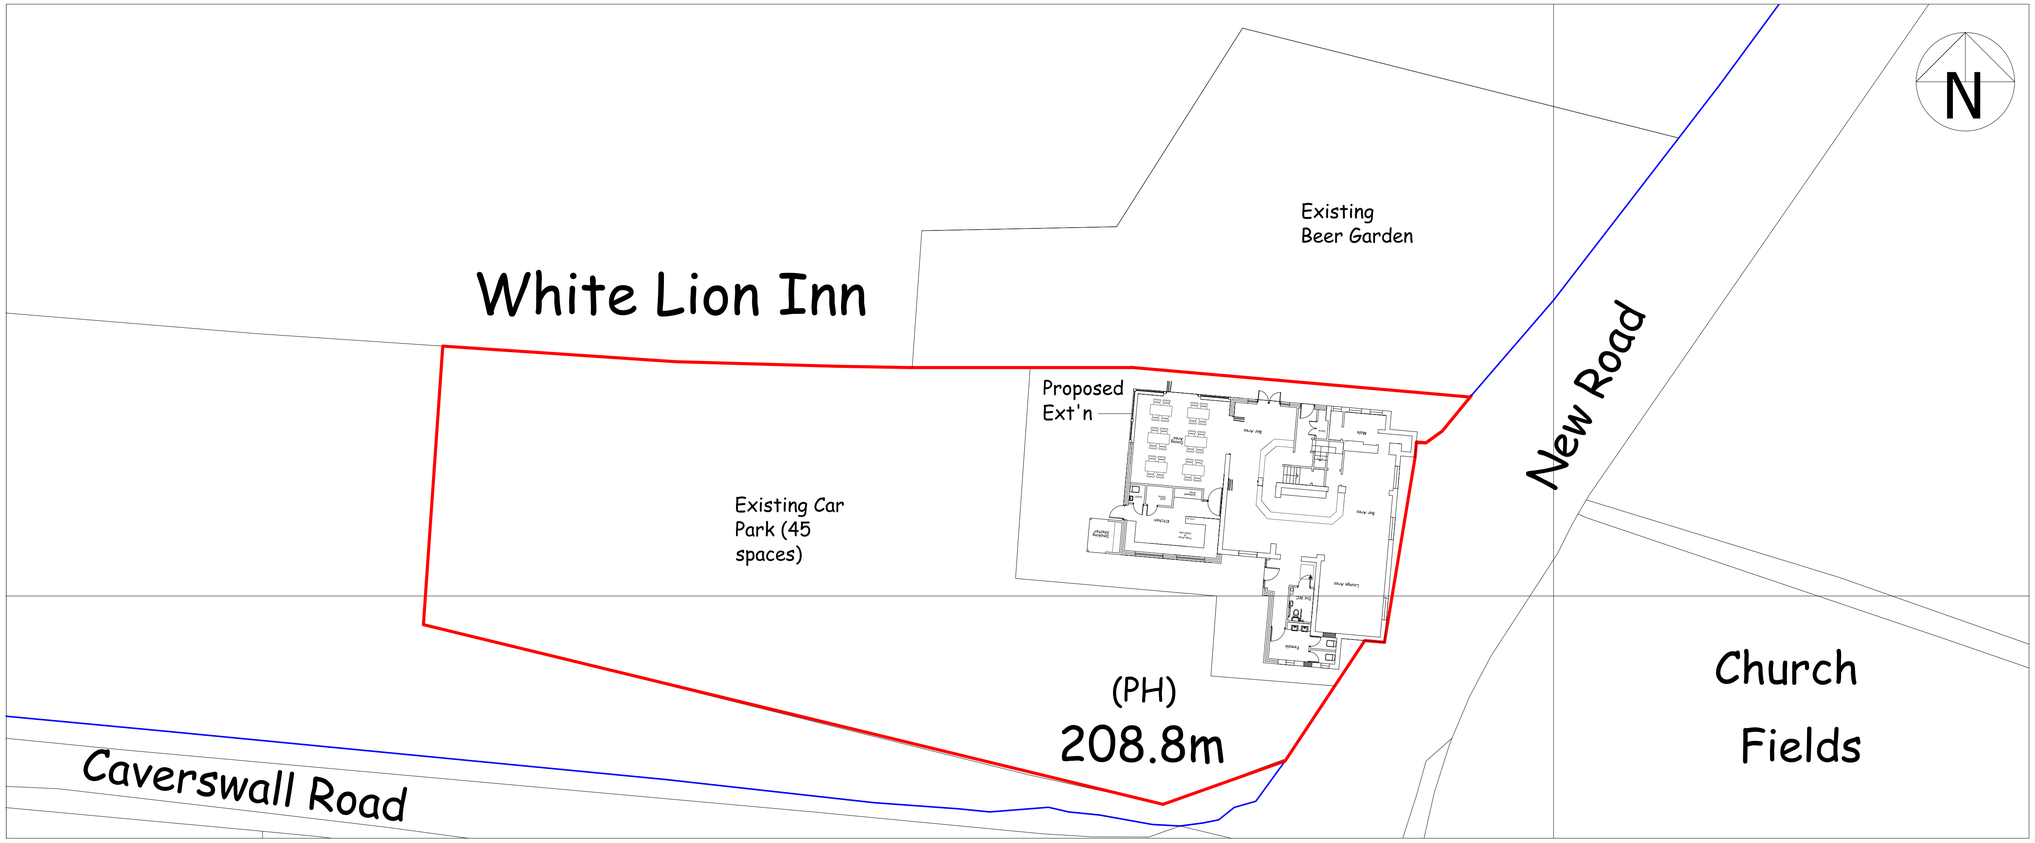

Proposed Block Plan 1:200



Existing Block Plan 1:200

This drawing has been prepared for the purpose of obtaining Planning & Building Regulation Approval only.

The copyright of this drawing is vested in Philip Kelsall Associates and must not be reproduced in any form without written consent

Philip Kelsall Associates
Architectural & Building Consultants
CBuildE
chartered building engineer
Manorial House
5 Woodcock Lane Mow Cop ST7 3NG
Tel : 01782 698516
Mob : 07889 364105

e : phil@philipkelsall.co.uk

Project
The White Lion
New Road
Dilhorne
Staffordshire ST10 2PQ

Client
Mr K Ball

Project	Int Alts : Extension & Welfare Unit	Drawing Title	WL/KB/02
Date	Sept 2015		
Scale	1:200 @ A1 Paper	Drawing Title	Block Plans