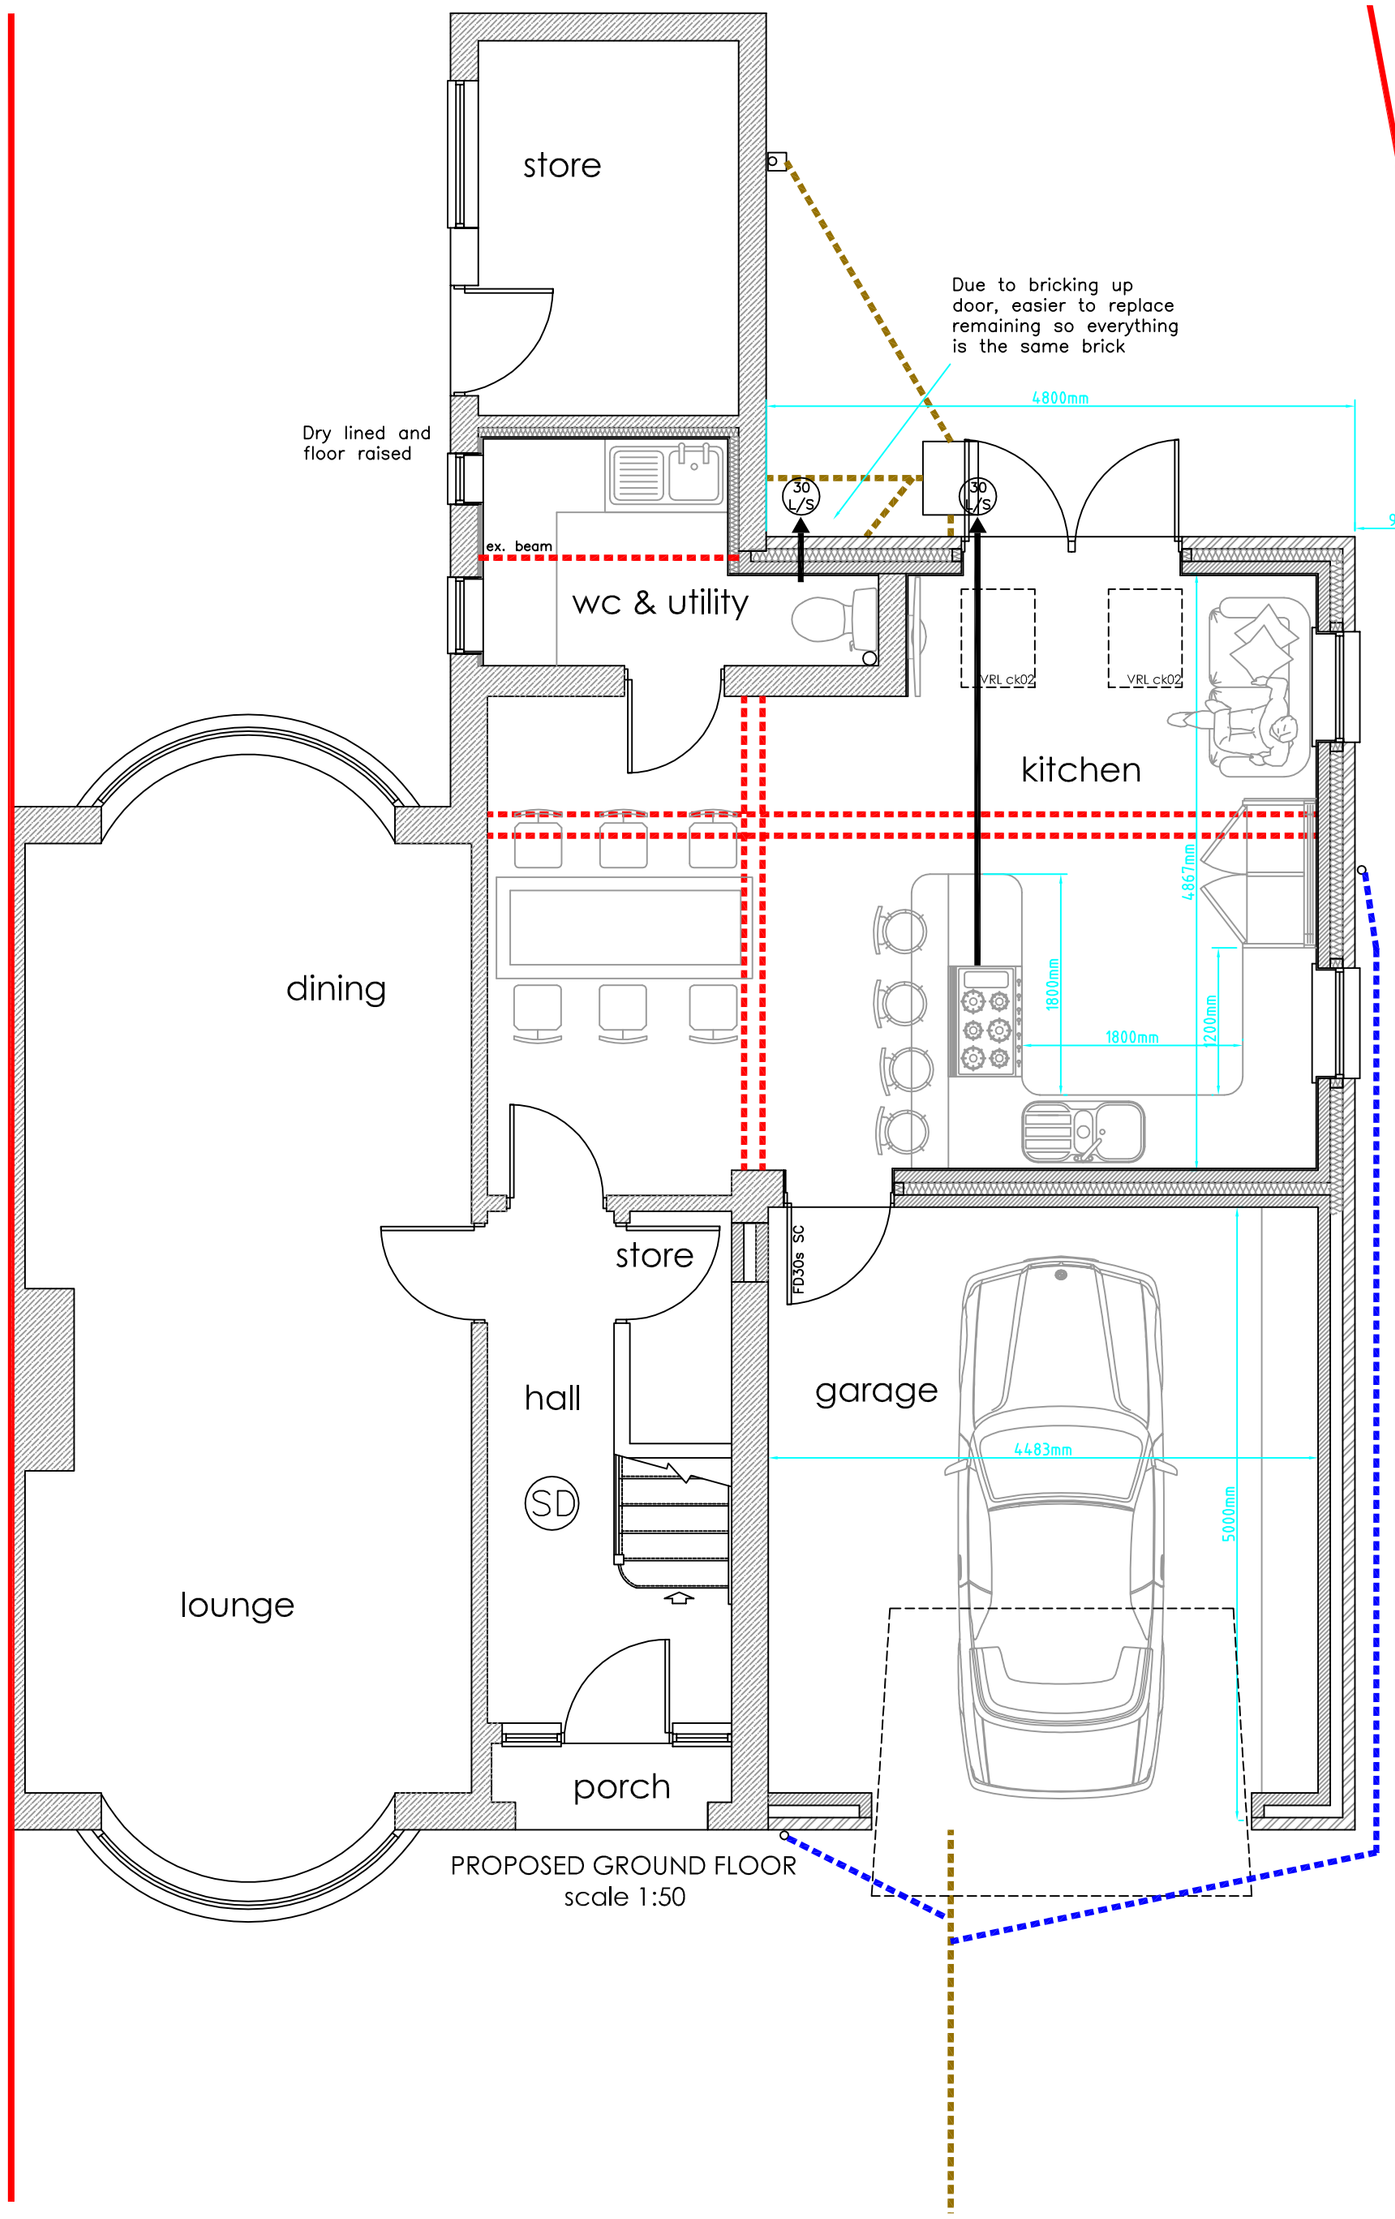

PROPOSED GROUND FLOOR
scale 1:50

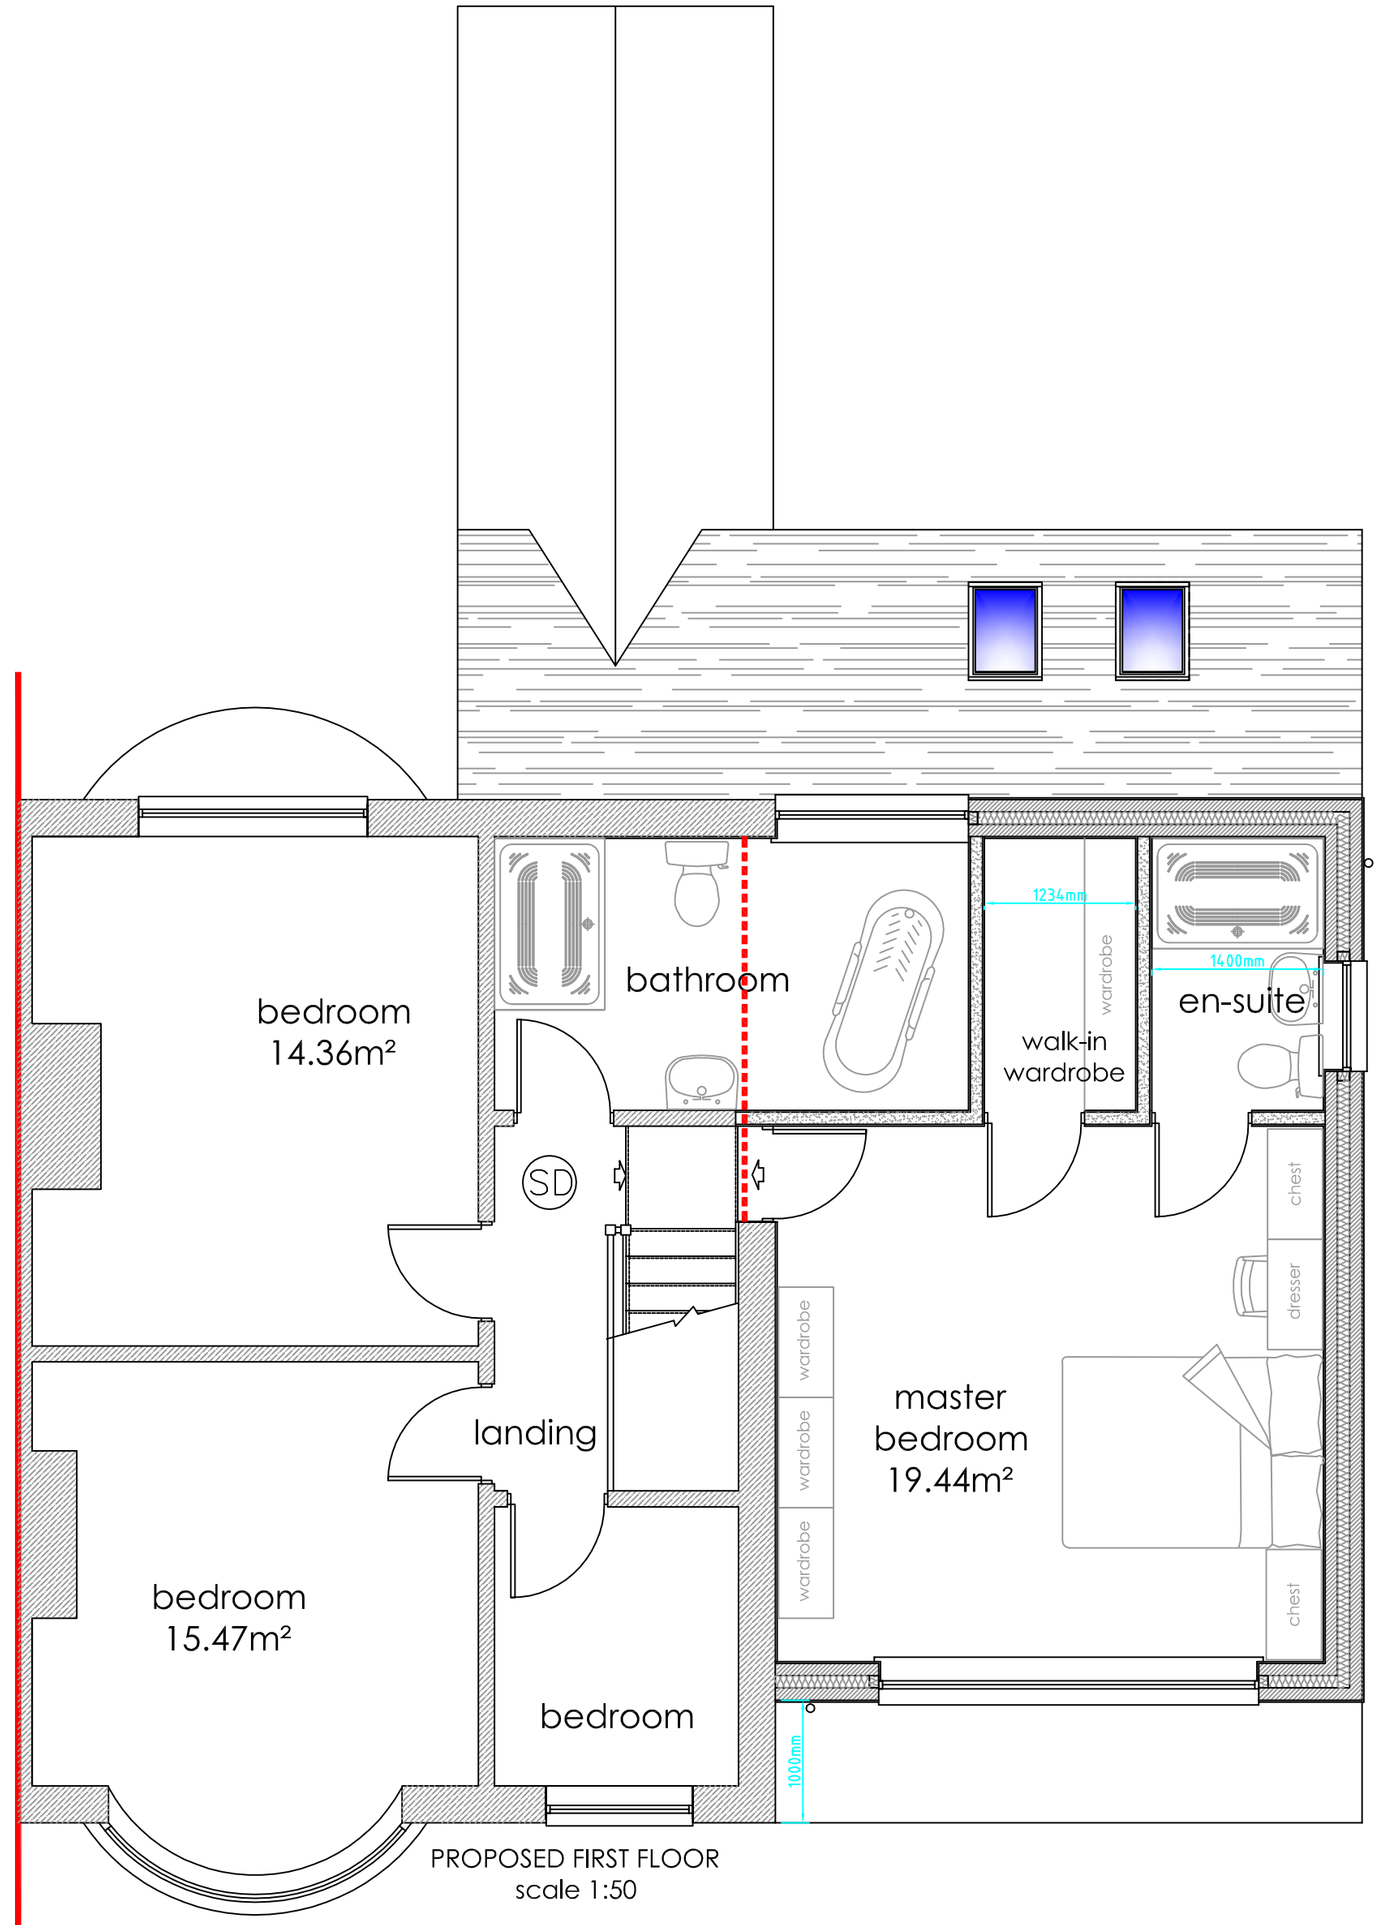

PROPOSED FIRST FLOOR
scale 1:50

THE PARTY WALL ACT 1996
The Act requires notification and agreement to be made with adjoining owners, where the building owner undertakes any building works on, adjacent to or near to the party wall line between the properties. The Client shall ensure that all legal obligations in this regard are complied with.

Construction Drawings & Surveying
01782 570363
construction-drawings.co.uk

metres 1:50 scale
0 1 2 3 4 5 6 7 8 9 10

Client:
- Mr D Milward & Miss H Ormond
- Double Gates, Sytch Road,
- Brown Edge, S-on-T, ST6 8QX

Project:
- Proposed Two Storey Side and
- Single Storey Rear Extensions
-

Drawing:
- PLANNING ONLY
- Proposed Floor Plans
-
-

Scale: 1:50 @ A2 -
Date: July 2016 -

-DG/ST68QX/01a-

AMENDMENTS
A: Prepared for Planning submission July '16

Copyright - Reproduction by authority of Matthew J Fahey (t/a Construction Drawings & Surveying) only. Email info@construction-drawings.co.uk

Construction Drawings & Surveying, 24 Kisdon Avenue, Norton, Stoke-on-Trent, Staffs, ST6 8GW PHONE: 01782 570363 MOBILE: 07812 538706