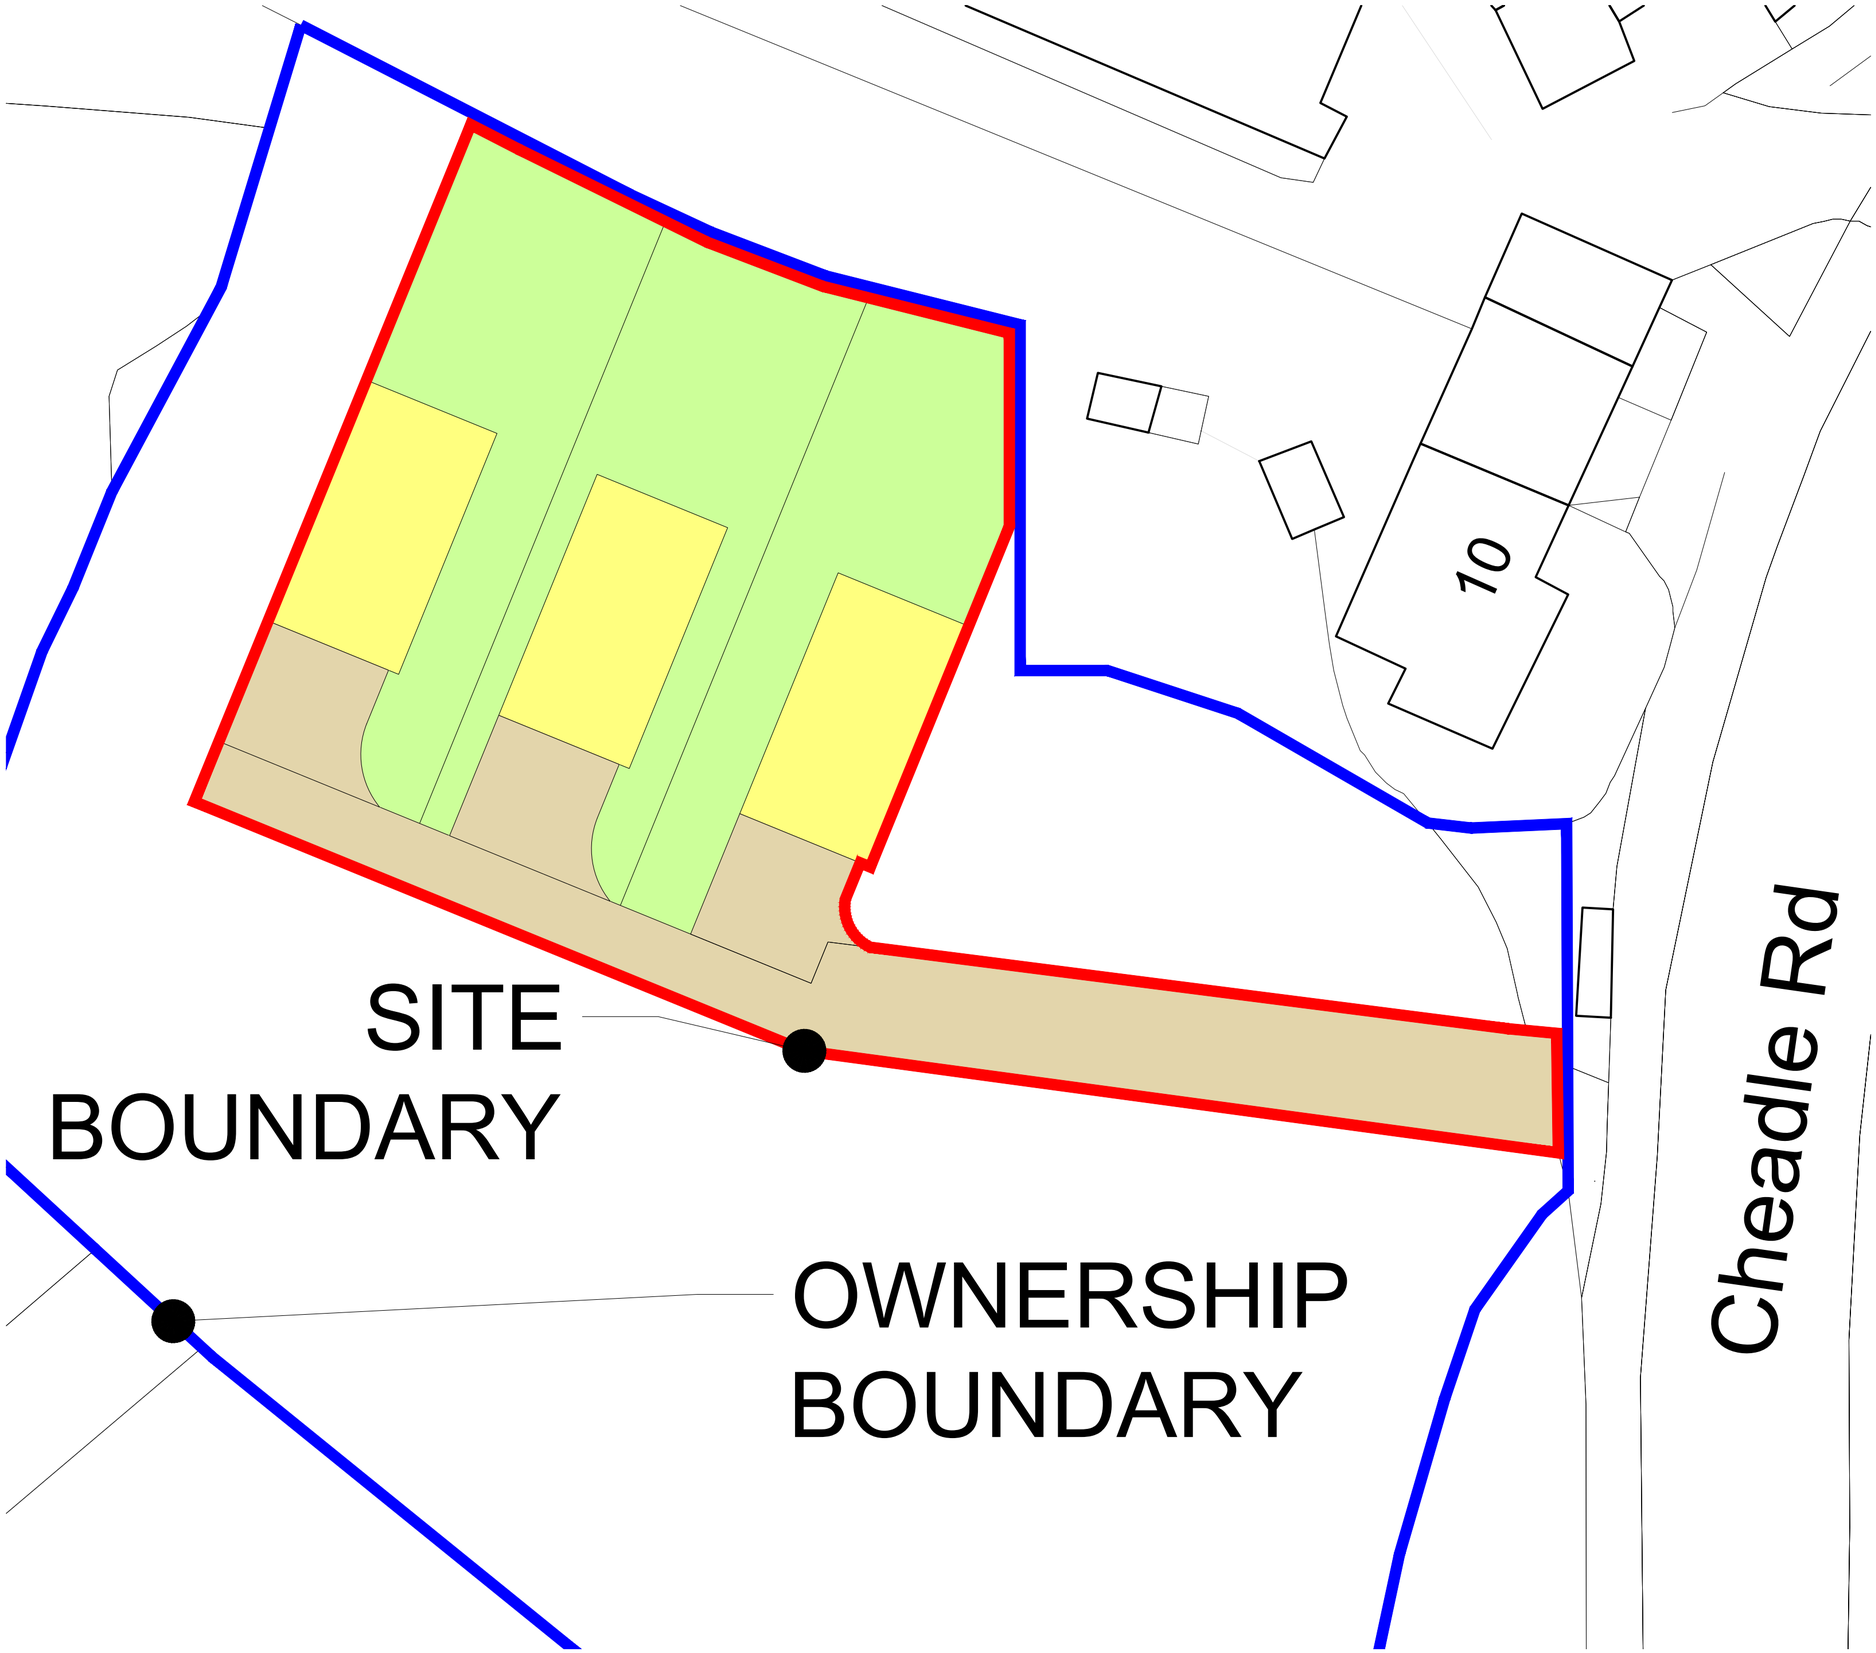

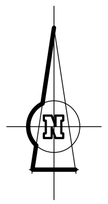

0 4 8 12 16 20

(1:200 Scale)

NEXT PHASE
PLANNING & DEVELOPMENT

HEAD OFFICE
Vantage Suite, Virage Point,
Green Lane, Cannock, Staffs, WS11 0NH
tel: 01543 571718

LONDON OFFICE
16 Upper Woburn Place, London, WC1H 0BS
tel: 020 3741 8225

MANCHESTER OFFICE
Peter House, Oxford Street, Manchester, M1 5AN
tel: 0161 209 2750

SWINDON HUB
The NSBRC, Lyiard Fields, Great Western Way,
Swindon, SN5 8UB
tel: 0345 223 4455

www.nextphasedevelopment.co.uk

Job:

Cheadle Road

Title:

Site Layout

Client:

Mr J Arnold

Scale: 1:250 @A2 Date: Jan 2016

Drawn By: SS

Drawing No.

0255-01/02

Chartered Planning & Development Surveyors