
Copyright of this drawing is vested in the DESIGNER and it must not be copied or reproduced without consent. Figured dimensions only are to be taken from this drawing. All contractors must visit the site and be responsible for taking and checking all dimensions relative to their work.


Rev.	Drawn	Comments	Date

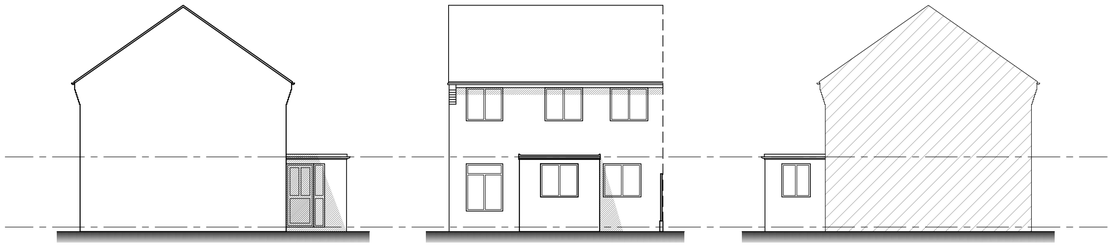

Existing side elevation
Scale 1:100

Existing rear elevation
Scale 1:100


Existing side elevation
Scale 1:100

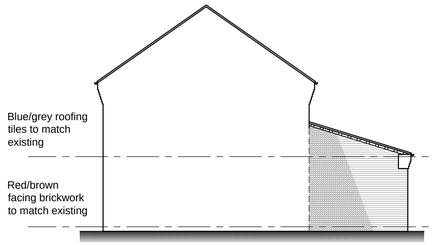

Proposed side elevation
Scale 1:100




Proposed rear elevation
Scale 1:100

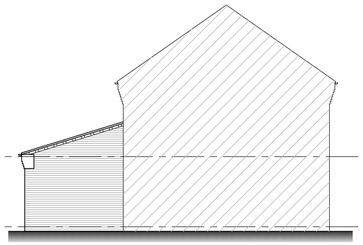


Proposed side elevation
Scale 1:100




Site location plan
Scale 1:1250

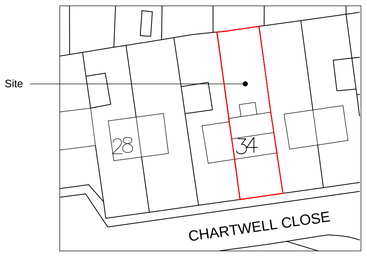


Existing site plan
Scale 1:500

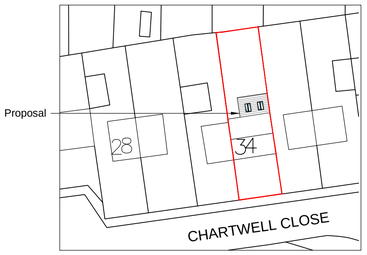

Proposed site plan
Scale 1:500

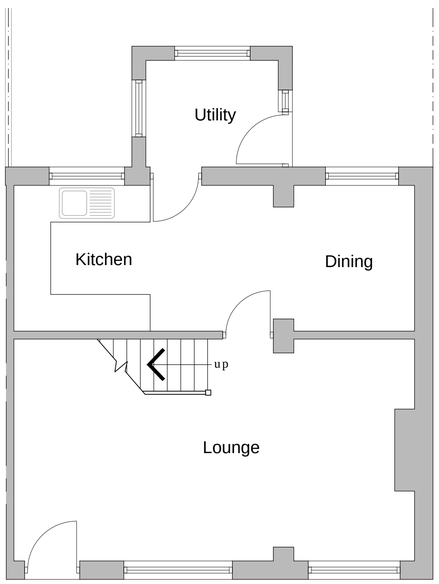

Existing ground floor plan
Scale 1:50

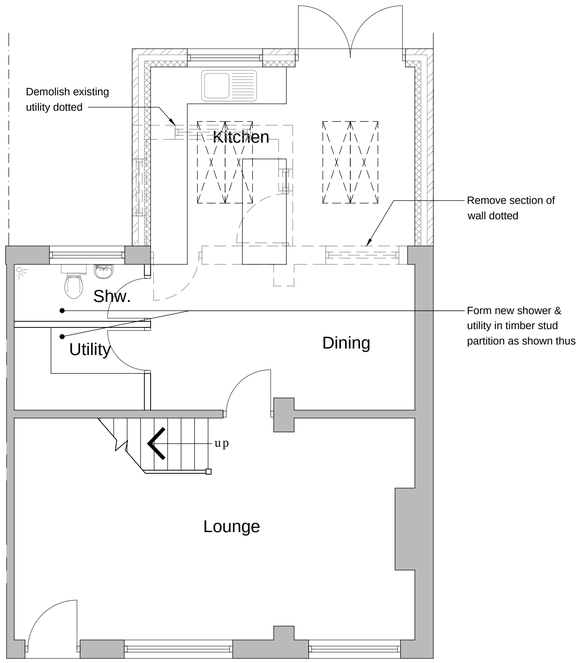

Proposed ground floor plan
Scale 1:50

Reproduced from the Ordnance Survey map with the permission of Ordnance Survey on behalf of The Controller of Her Majesty's Stationery Office
Licence No. AL 100001834

Client
MRS LOWETH

Project
PROPOSED ALTERATIONS & EXTENSION TO 34 CHARTWELL CLOSE, WERRINGTON, ST9 0PQ

Title
EXISTING / PROPOSED PLANS

Status
PLANNING PERMISSION

Date MAY 2016 Drawn ME

Scale @A1 AS SHOWN Checked

Project No. 100-01 Drawing No. Rev