

AS EXISTING 66 WESTWOOD PARK AV REEK SCALE 1:100

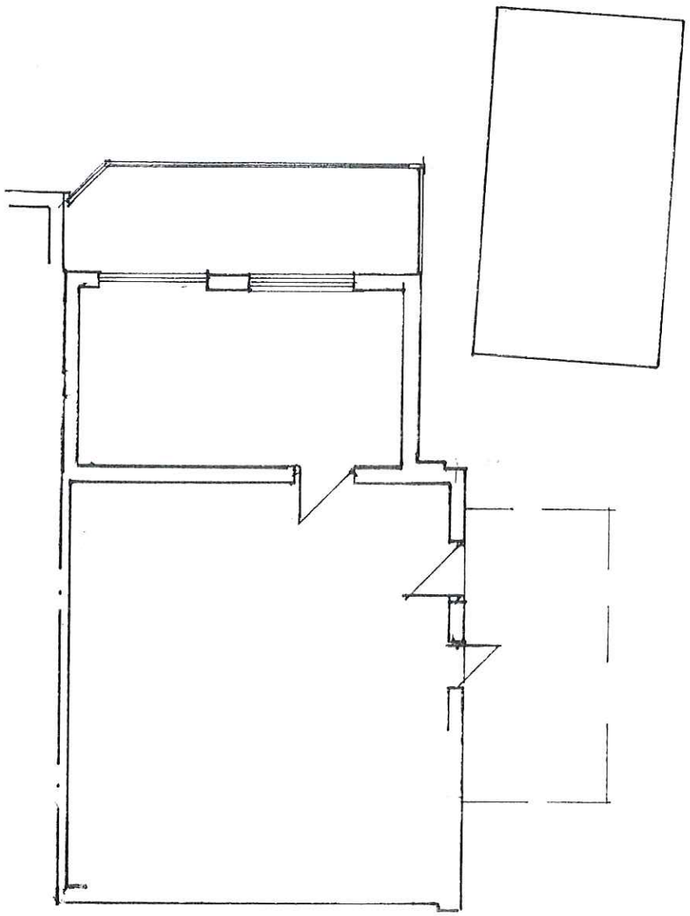

PLAN

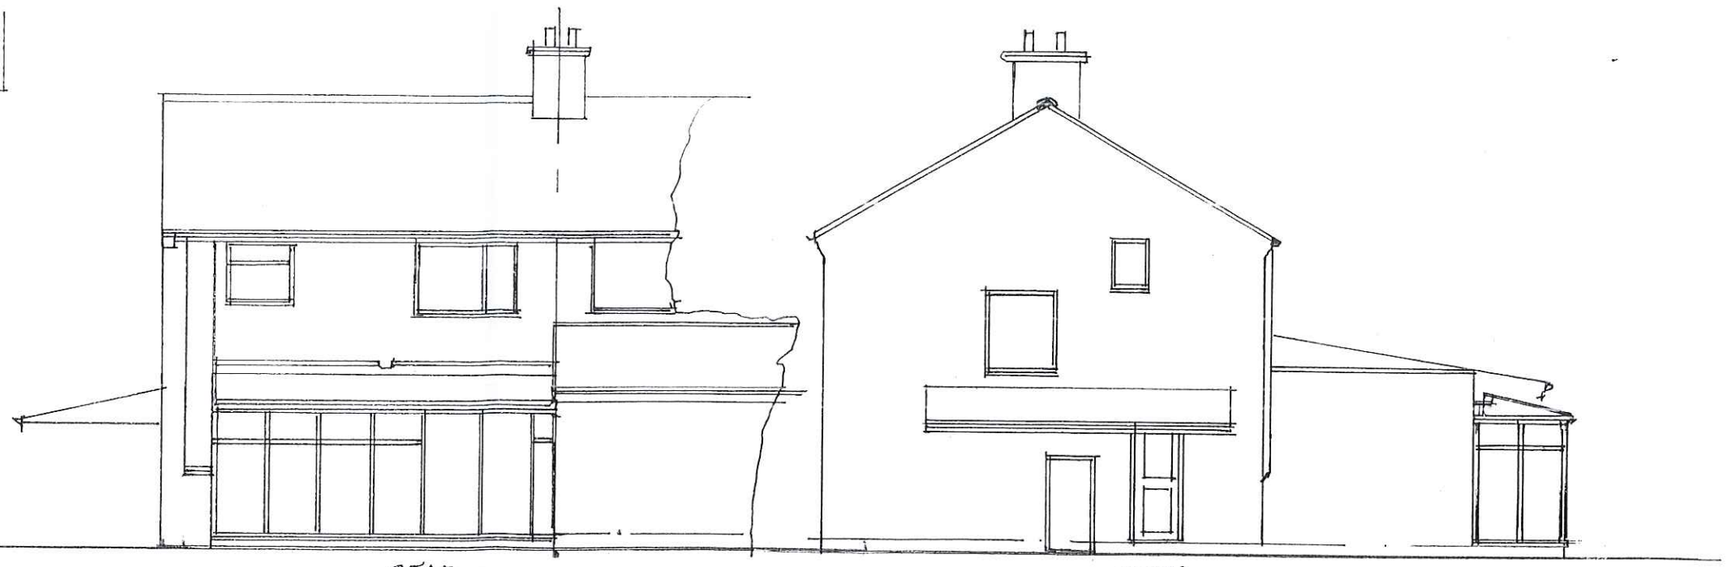

REAR SIDE

DRG 001.