

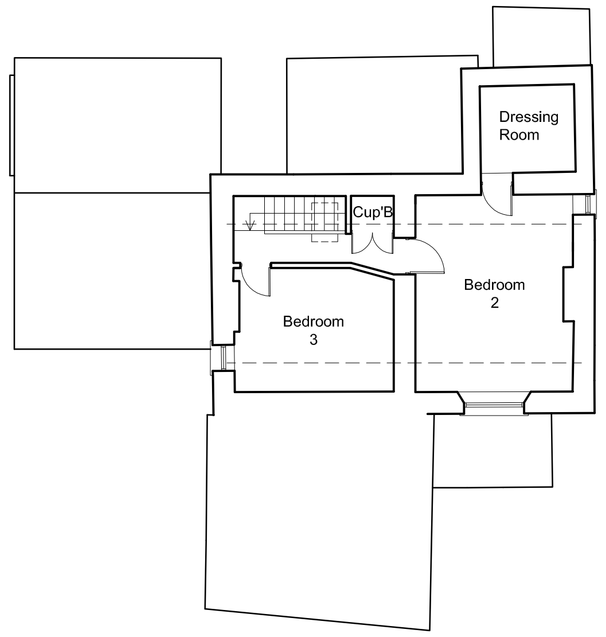



Second Floor Plan

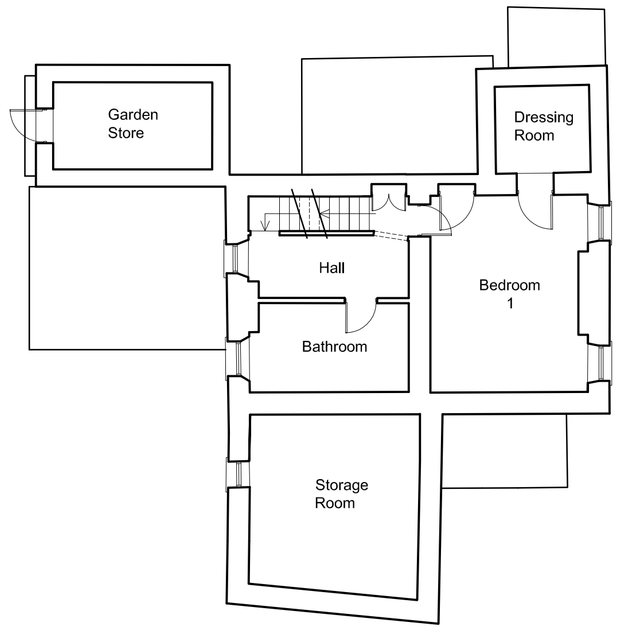



First Floor Plan

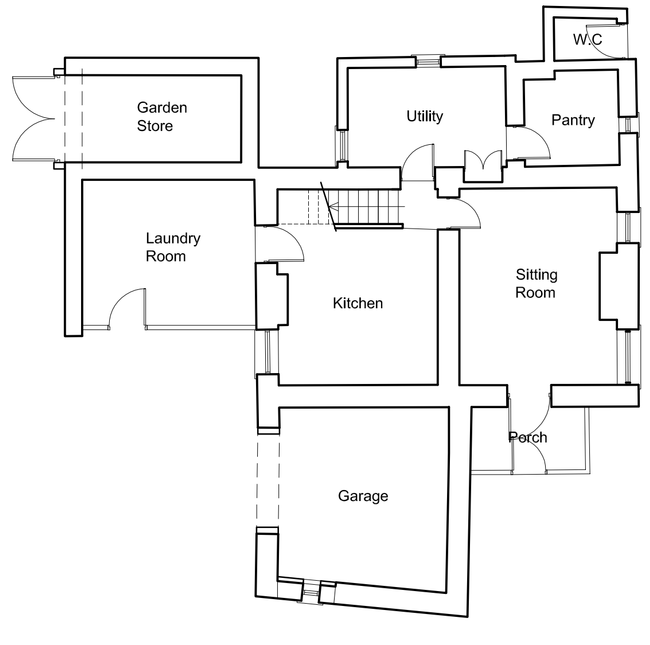



Ground Floor Plan




North West Elevation (Side)

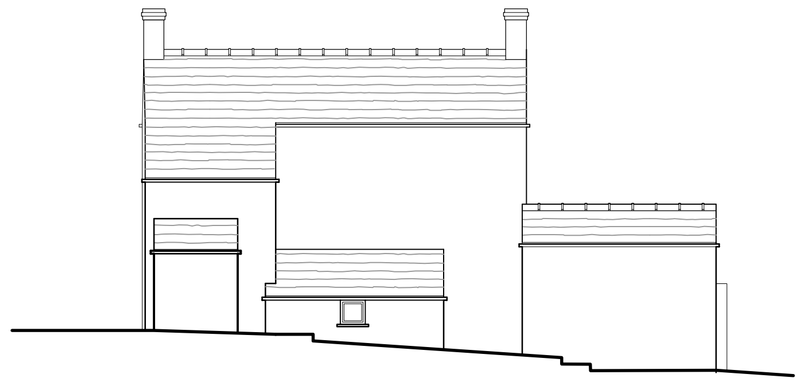


North East Elevation (Rear)

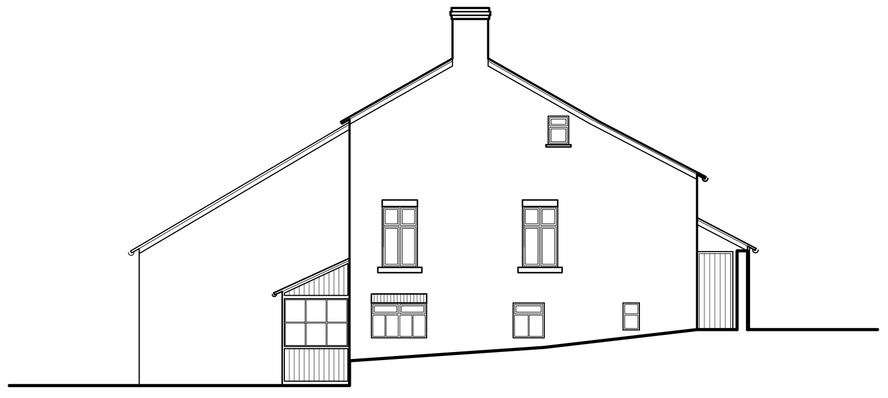


South East Elevation (Side)

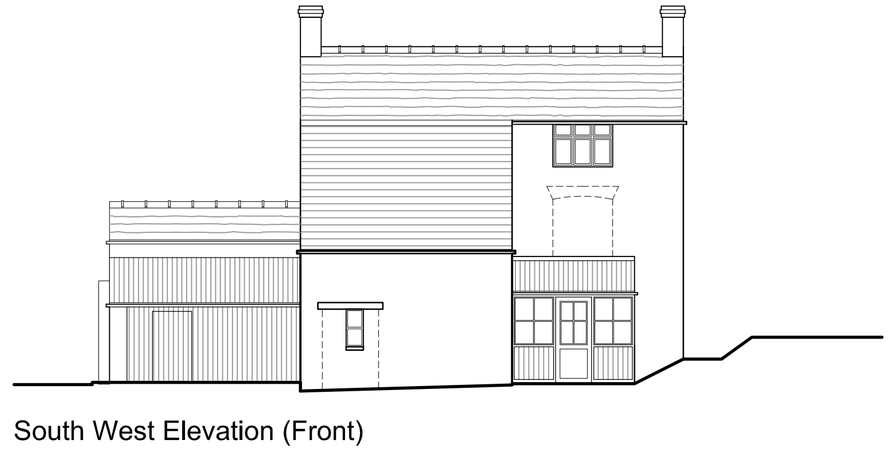


South West Elevation (Front)

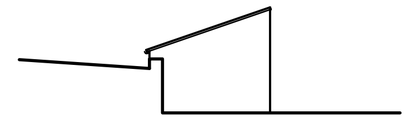


North East Elevation

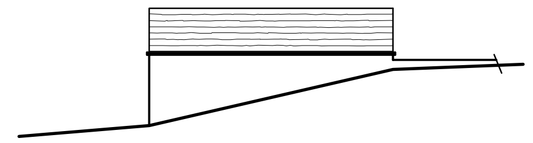


South East Elevation

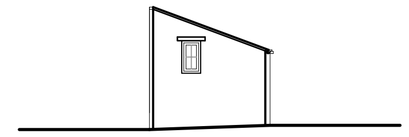


South West Elevation

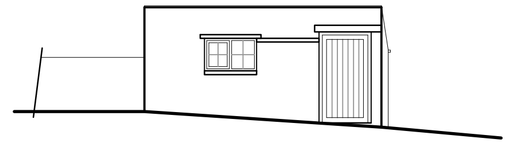

North West Elevation

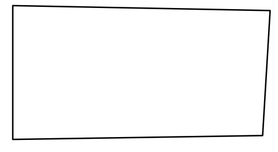

Roof Plan

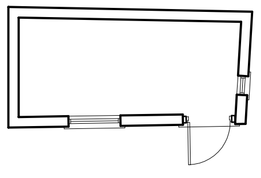

Ground Floor Plan

Metres
0 1 2 3 4 5 10
SCALE 1:100

## revisions

| ref | date | | drawn | chk'd |
|---|---|---|---|---|
| A | 07/03/16 | Out Building moved from 00_04 | TAP | EH |

## notes for construction

1. This drawing shall not be scaled to ascertain dimensions
2. Dimensions shall be checked and verified prior to work being commenced


**Hayes & Partners**

Architects
Historic Building Consultants

Atlas House
Old Hall Street
Macclesfield Cheshire SK10 2DT
Telephone 01625 426218
Fax 01625 511 732
hp@hayesandpartners.co.uk


job

**Dye House & Silk Mill**
Rushton Spencer
SK11 0RS

**Plans & Elevations As Existing**

| | | | |
|---|---|---|---|
| scale | 1/100 @A1 | | |
| date | 10/12/15 | | |
| drawn | M.S.B | checked | |
| number | 3881_00_03 | revision | A |