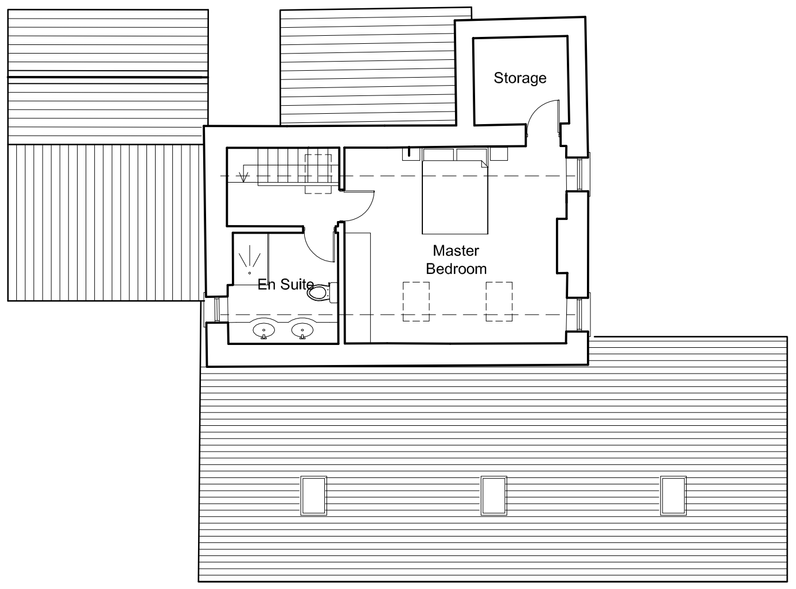
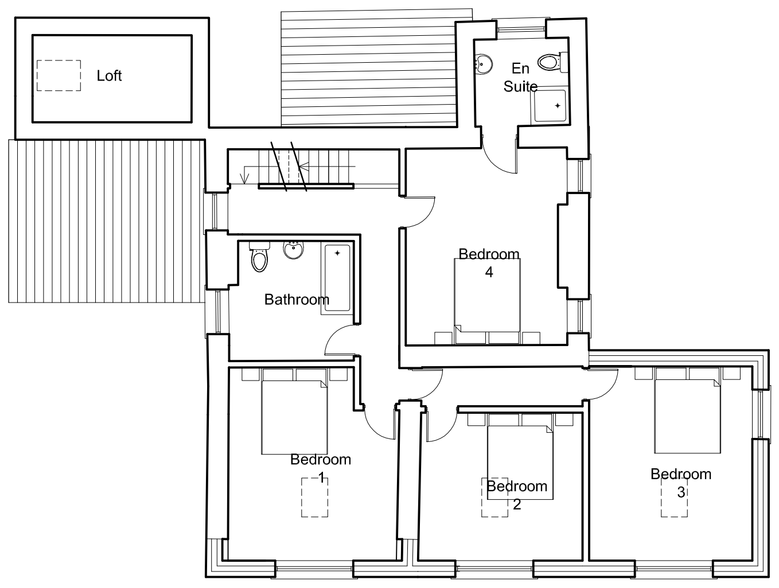
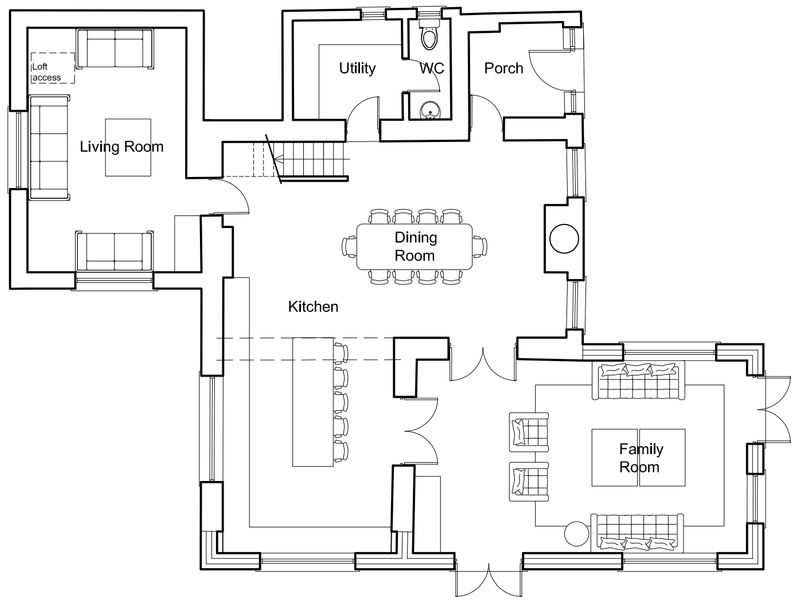


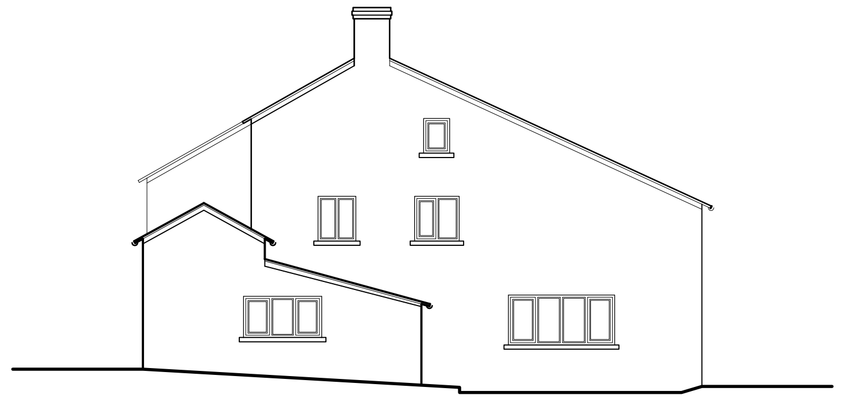

Second Floor Plan




First Floor Plan



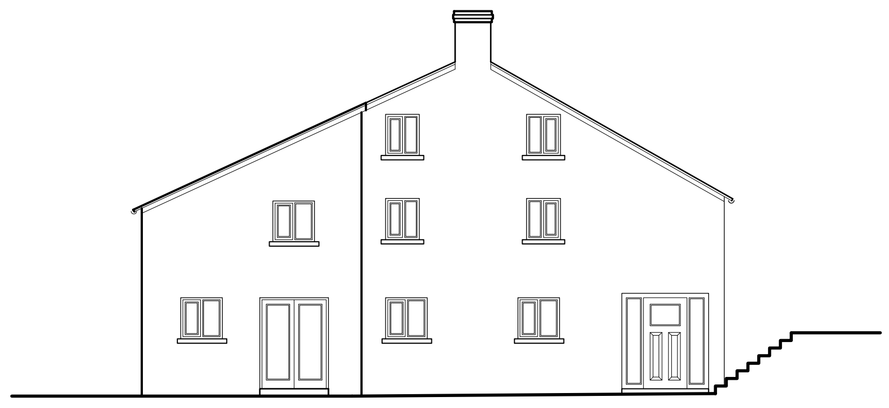

Ground Floor Plan



North West Elevation (Rear)



North East Elevation (Side)



South East Elevation (Front)



South West Elevation (side)

Metres
0 1 2 3 4 5 10
SCALE 1:100

## revisions

| ref | date | | drawn | chk'd |
|---|---|---|---|---|
| A | 04/04/16 | General Revisions | TAP | EH |
| B | 28/04/16 | Drawing Number relocated | TAP | EH |
| C | 15/06/16 | General Revisions | TAP | EH |

## notes for construction

1. This drawing shall not be scaled to ascertain dimensions
2. Dimensions shall be checked and verified prior to work being commenced


## Hayes & Partners

Architects
Historic Building Consultants

Atlas House
Old Hall Street
Macclesfield Cheshire SK10 2DT
Telephone 01625 426218
Fax 01625 511 732
hp@hayesandpartners.co.uk


job

Dye House & Silk Mill
Rushton Spencer
SK11 0RS

Dye House:
Plans & Elevations
As Proposed

| | | | |
|---|---|---|---|
| scale | 1:100 @A1 | | |
| date | 07/01/16 | | |
| drawn | TAP | checked | EH |
| number | 3881_00_12 | revision | C |