



Existing South West Elevation

Scale 1 : 100

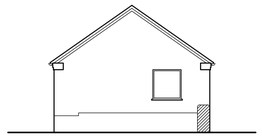


Existing South East Elevation

Scale 1 : 100

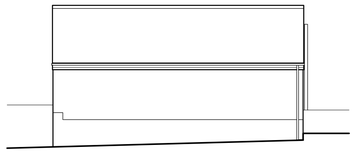


Existing North East Elevation

Scale 1 : 100

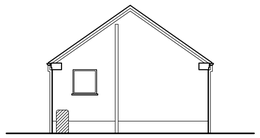


Existing North West Elevation

Scale 1 : 100

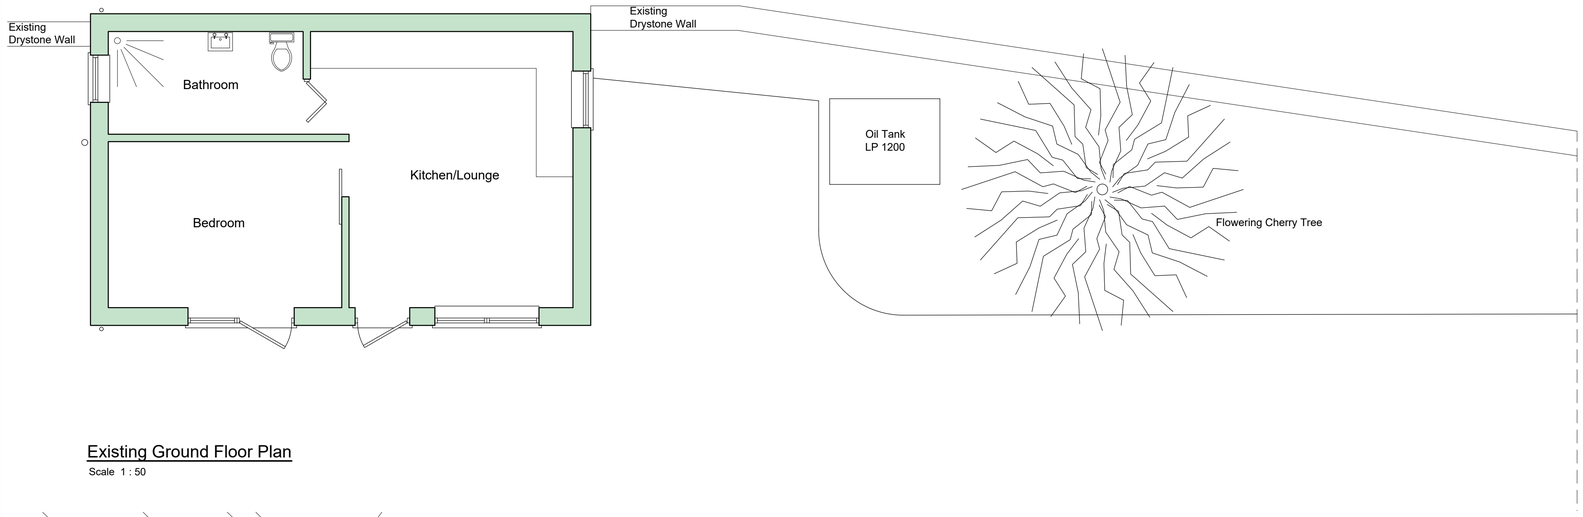


Existing Ground Floor Plan

Scale 1 : 50

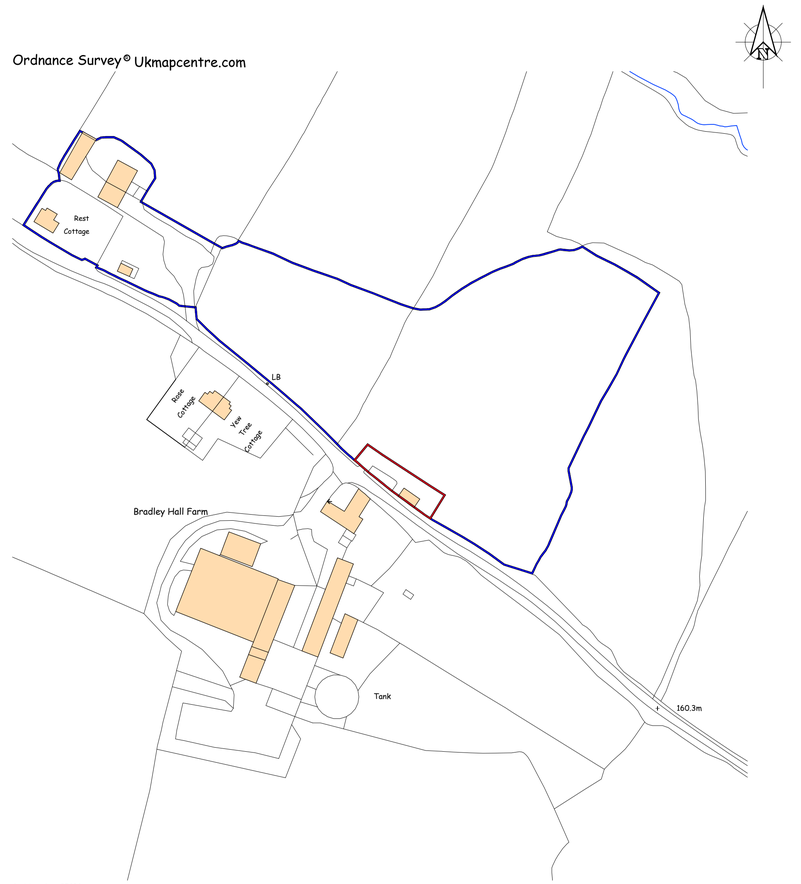

Location Plan

Scale 1 : 1250

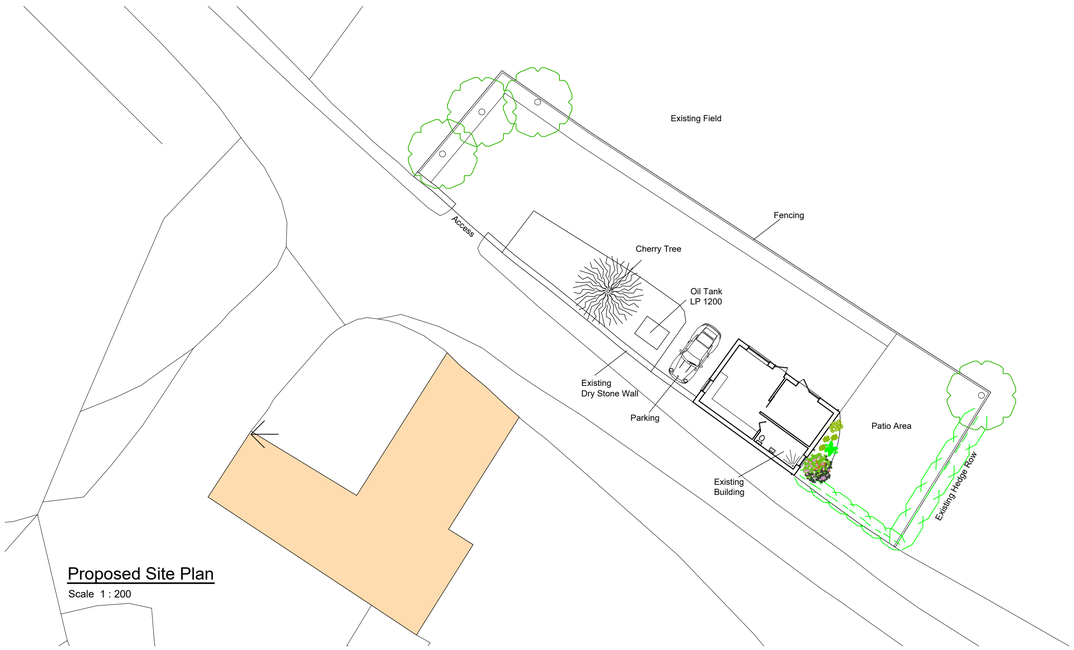


Proposed Site Plan

Scale 1 : 200



Existing Roof Plan

Scale 1 : 50

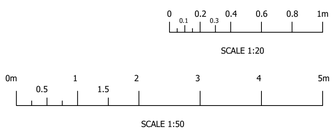

Rev.	Revision Description	Drn	Chk	Apvd	Date

A.J.S.
Structural Design
62 Carter Street
Uttoxeter
Staffs. ST14 8EU
Tel: 01889 568056
Fax: 01889 569805

Client:

Mr & Mrs Babb
Jays Barn, Bradley In The Moors,
Staffordshire, ST10 4DF

Title:

Proposed Extension:
Existing Plans and Elevations

Drawn by:	Date:	Index No.:
NM	June 2016	

Scales:

1:50, Paper Size A1

Drawing No:	Revision
A2748 - 001	