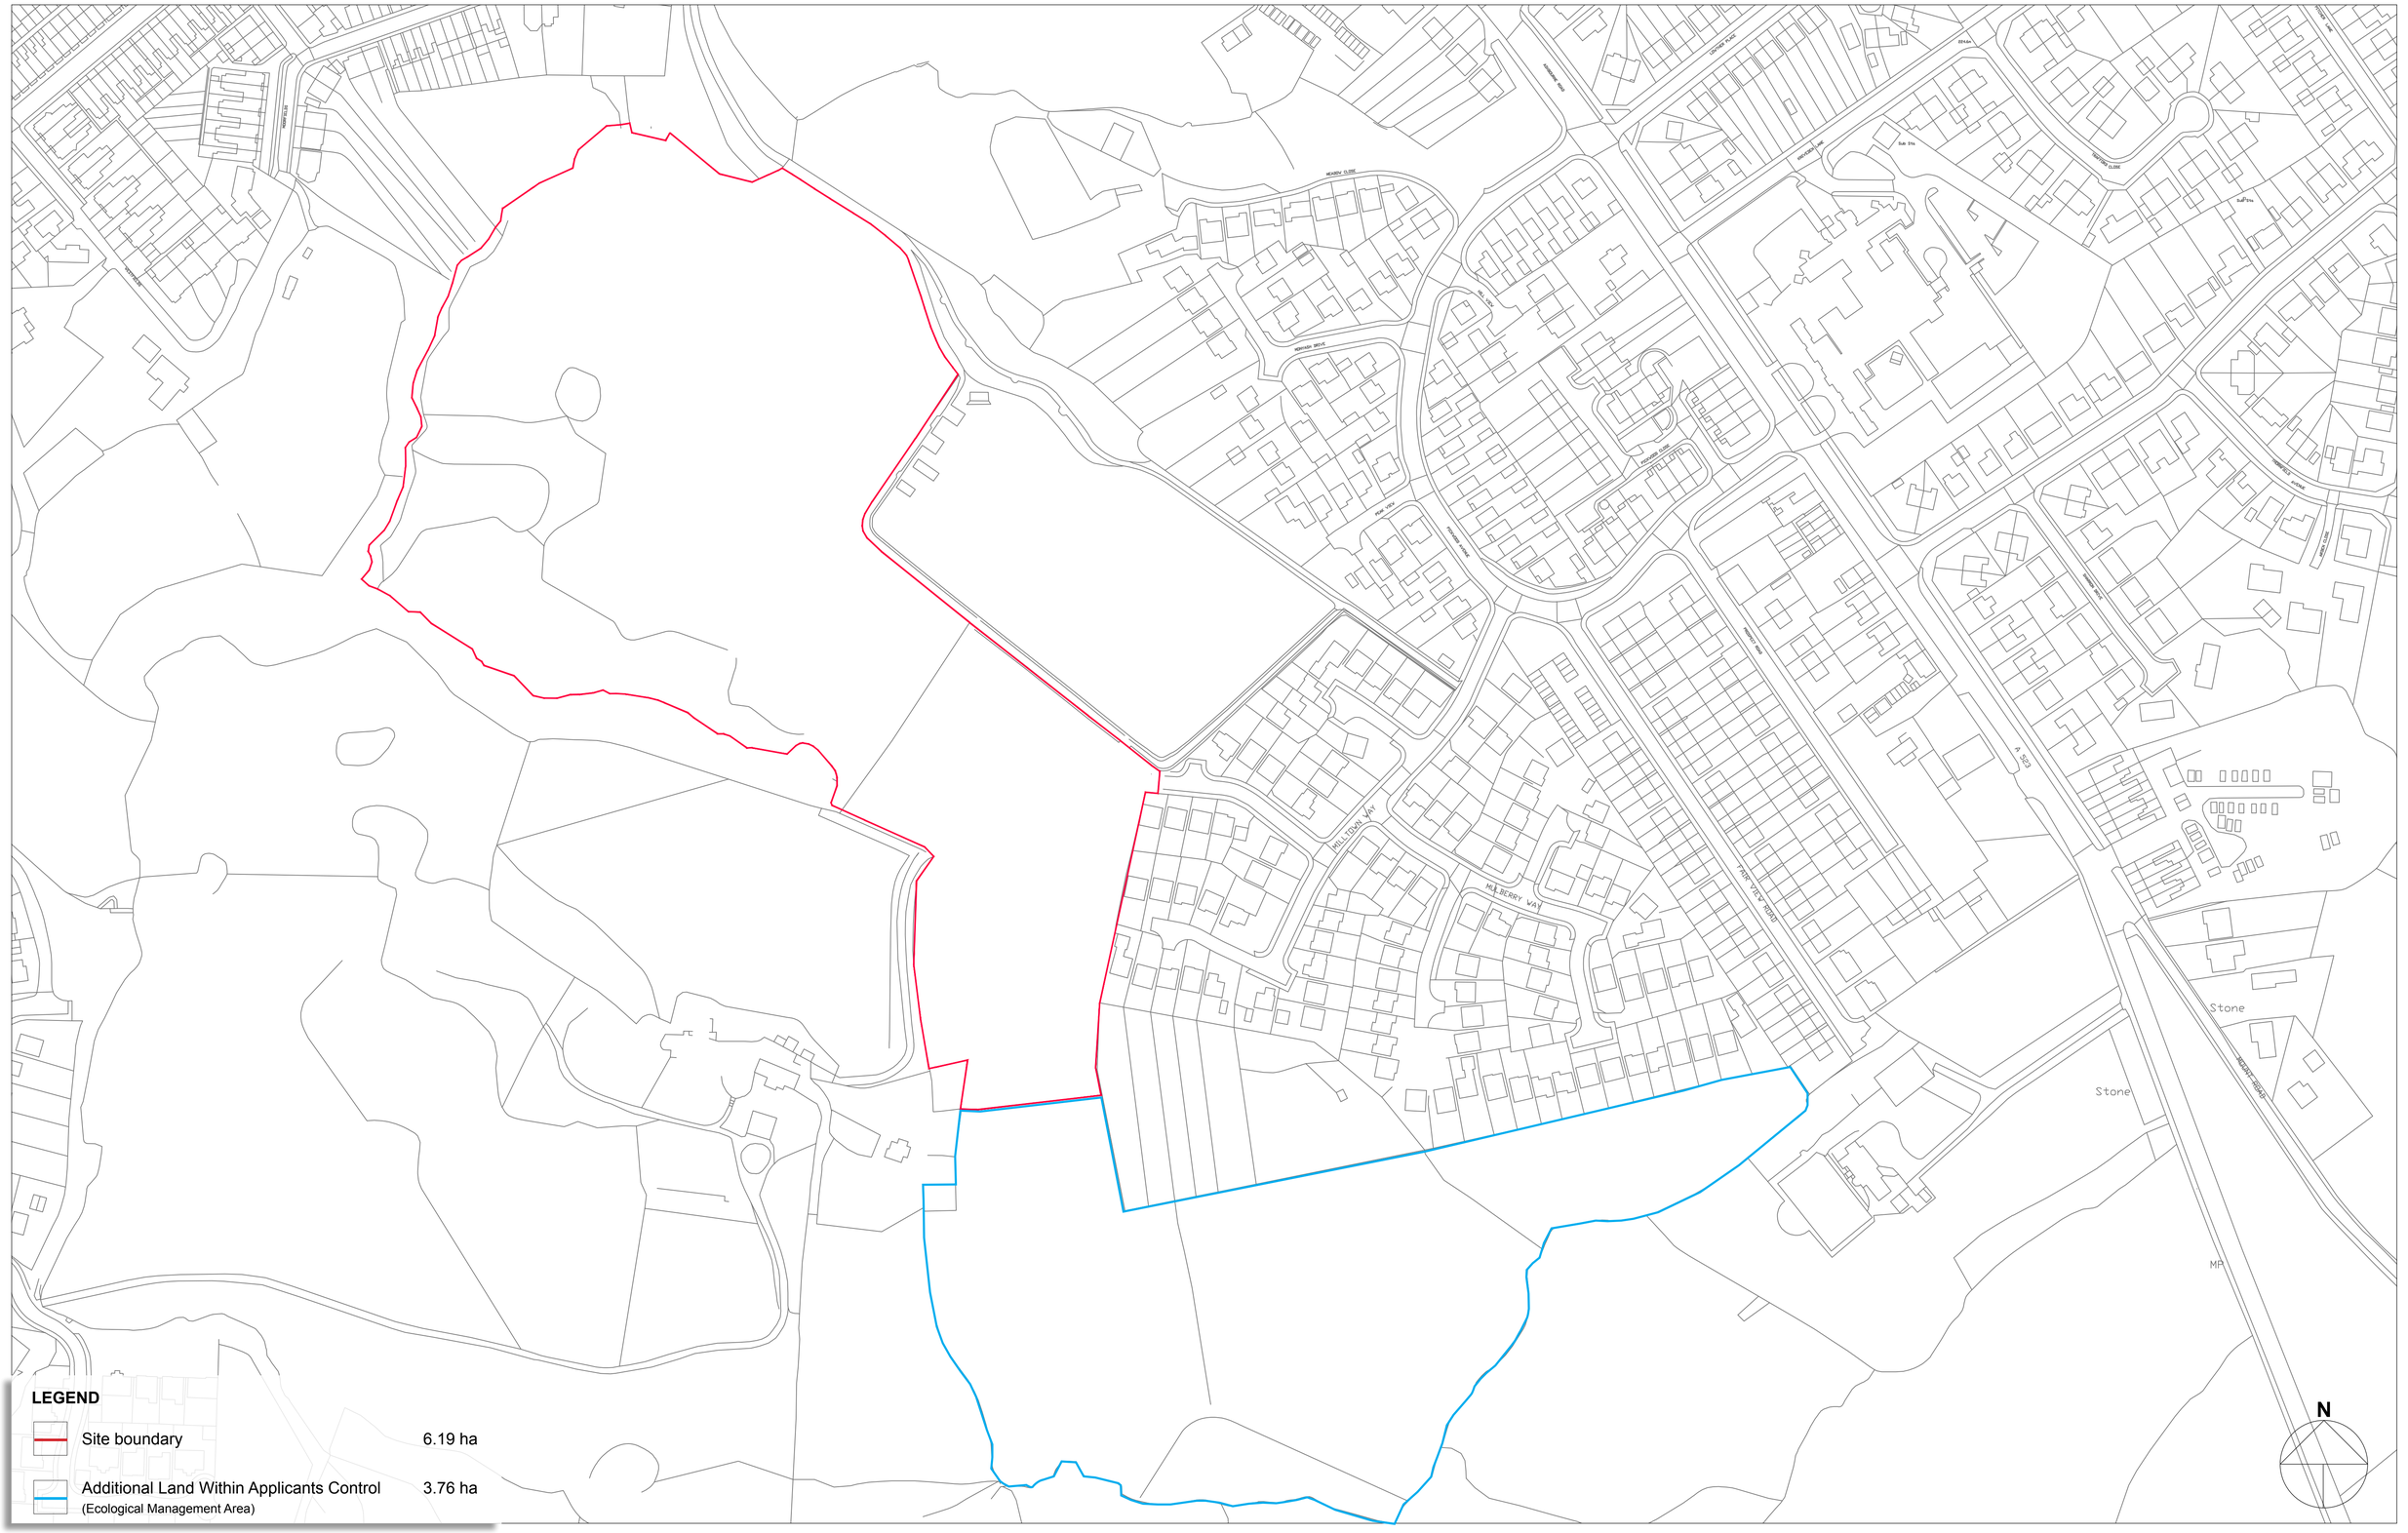


LEGEND

Site boundary	6.19 ha
Additional Land Within Applicants Control (Ecological Management Area)	3.76 ha

J:\5100\5122\LANDS\Plans\5122 -L-03 rev A Location Plan w.boundary.indd

Gladman Developments LTD
Milltown Way
Leek

LOCATION PLAN

1:1250@A1

May 2016

5122-L-03 rev **B**

masterplanning
environmental assessment
landscape design
urban design
ecology
architecture
arboriculture

FPCR Environment and Design Ltd
Lockington Hall
Lockington
Derby DE74 2RH

t: 01509 672772
f: 01509 674565
e: mail@fpcr.co.uk
w: www.fpcr.co.uk