
Mr A Highley

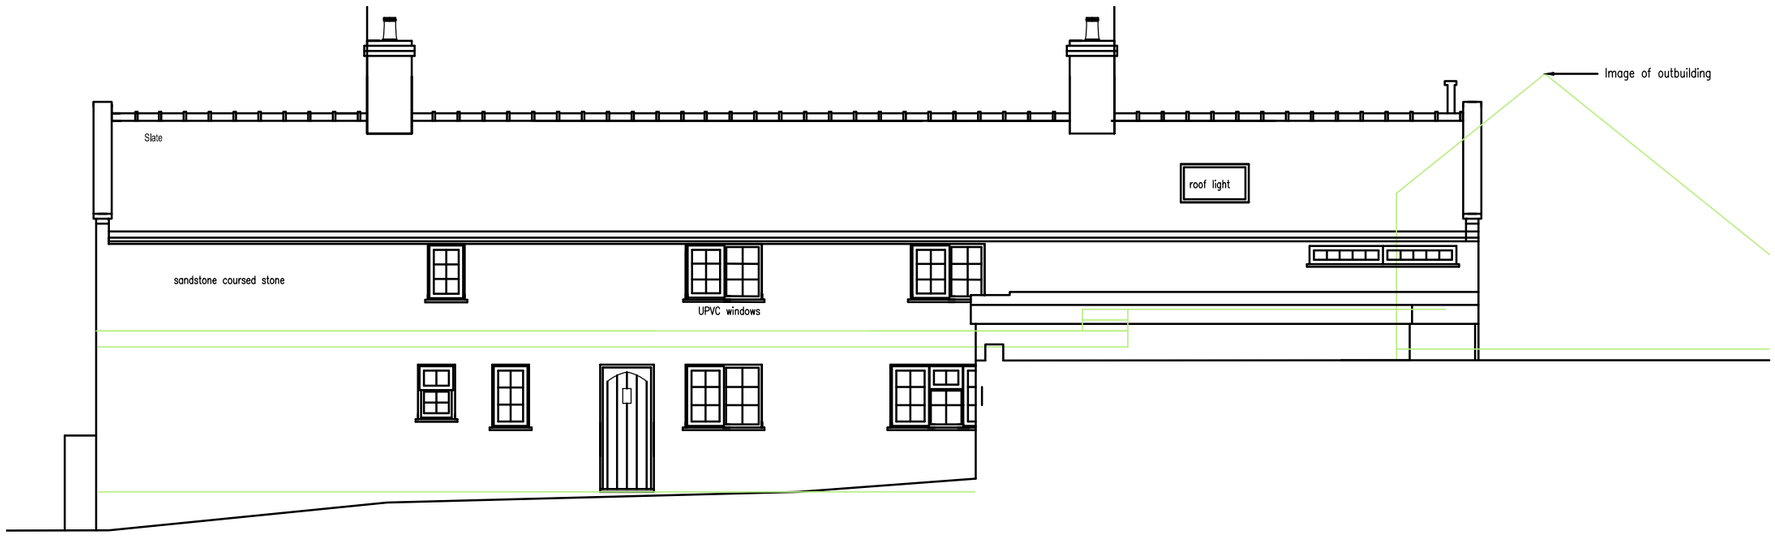

Existing Rear Elevation



Existing Side Elevation 02

Existing Elevations
Good Cow Farm, Horton

SCALE 1:100 @ A3

FOB Design (UK) Ltd
72A Water Lane,
Wilmslow, Cheshire. SK9 5BB
01625 251644
office@fob-design.com www.fob-design.com

REV	DATE	DRAWN BY

Copyright of fob design (UK) Ltd, all rights reserved.
All information contained within this drawing remains the property of fob design - The information should not be reproduced in whole or part or modified without written consent of fob design. No information within this drawing should be modified or disclosed or passed onto third parties without written consent of fob design. Do not scale from drawing.

Mr A Highley

Good Cow Farm, Horton
Proposed House Extension and Garage
Existing Elevations

Drawn	DPP	Status	PL	Date	31.05.16
Checked	NP	Original	A3	Scale	1:100@A3

19213-PL05