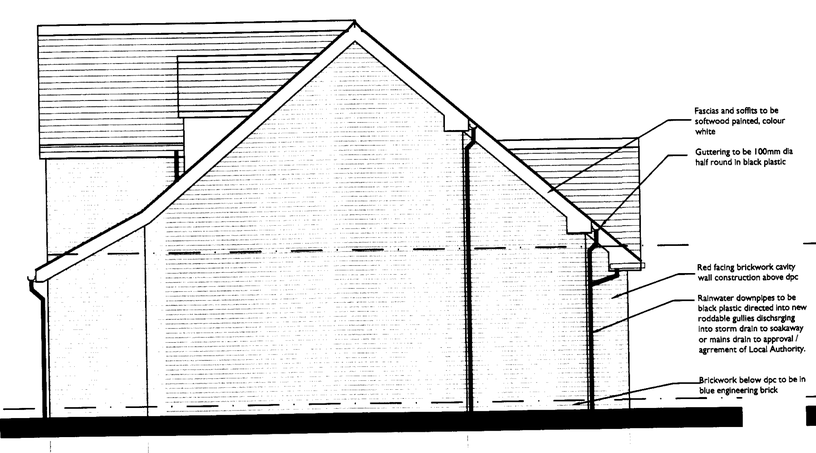

SIDE ELEVATION

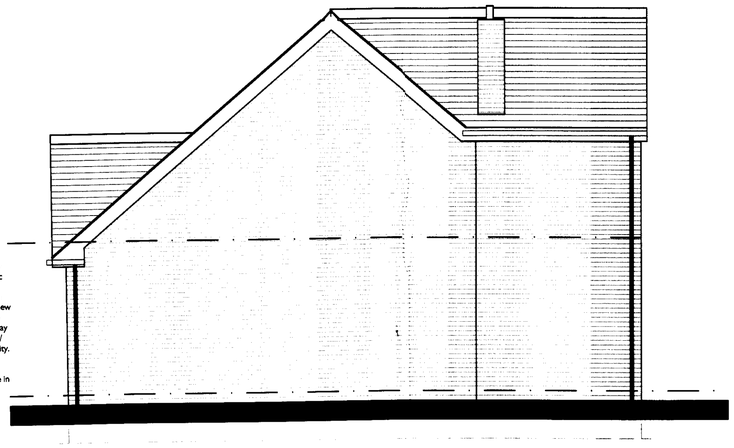

SIDE ELEVATION

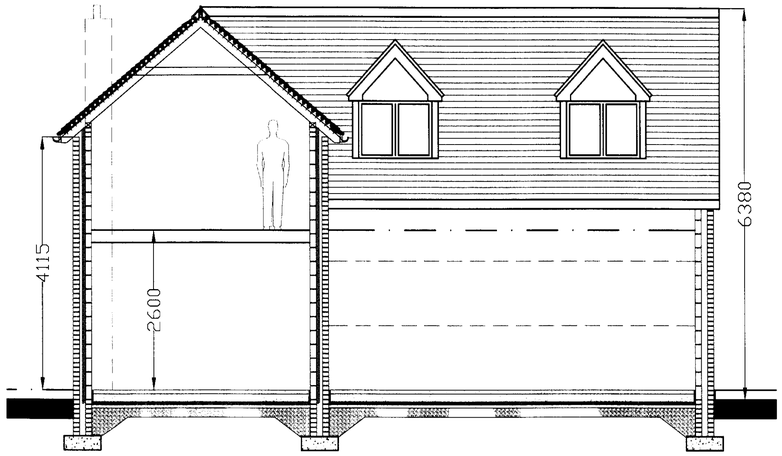

SECTION B:B



FRONT ELEVATION

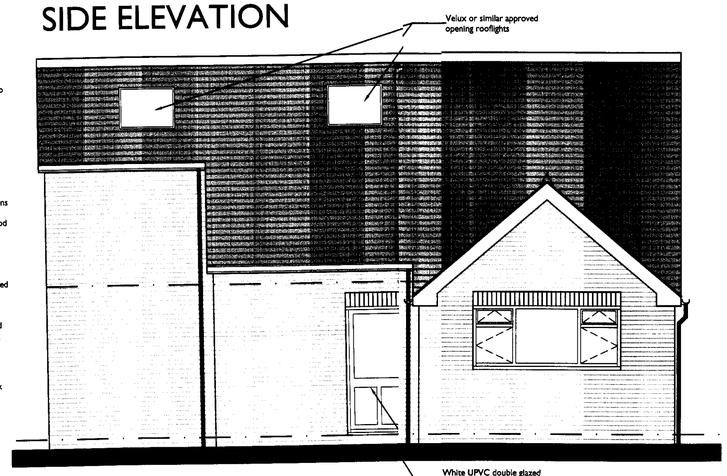

REAR ELEVATION

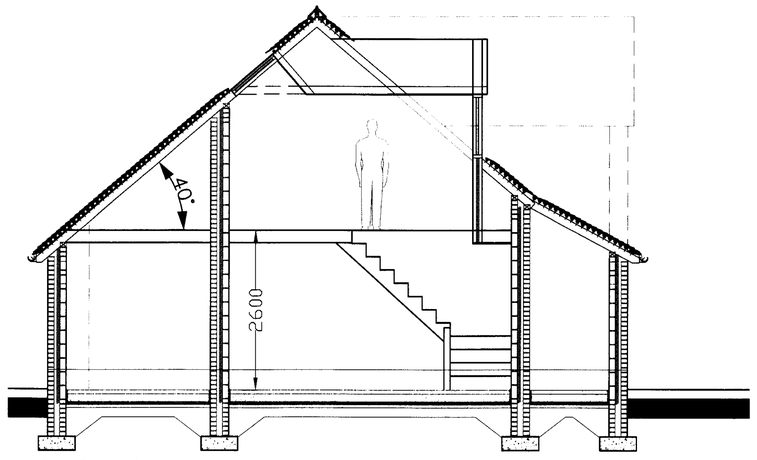

SECTION A:A

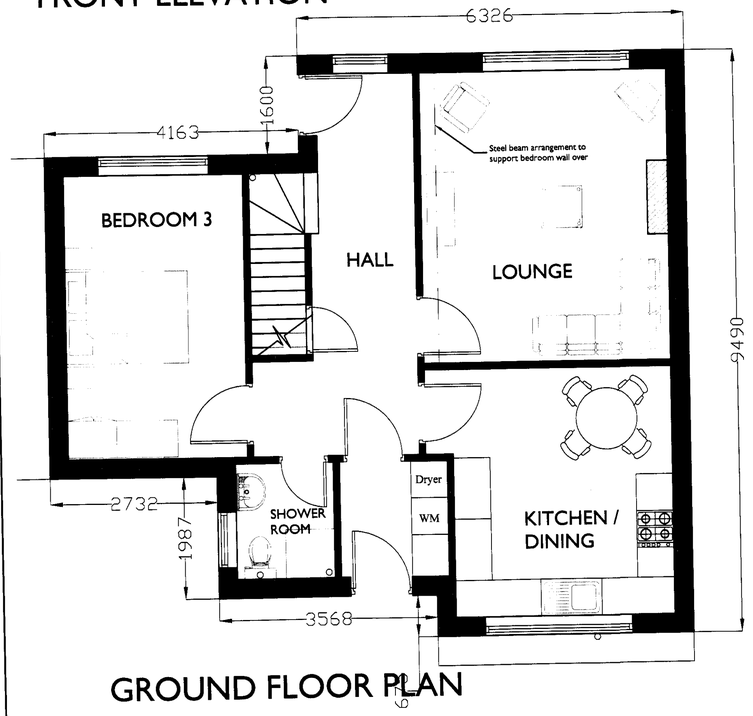

GROUND FLOOR PLAN

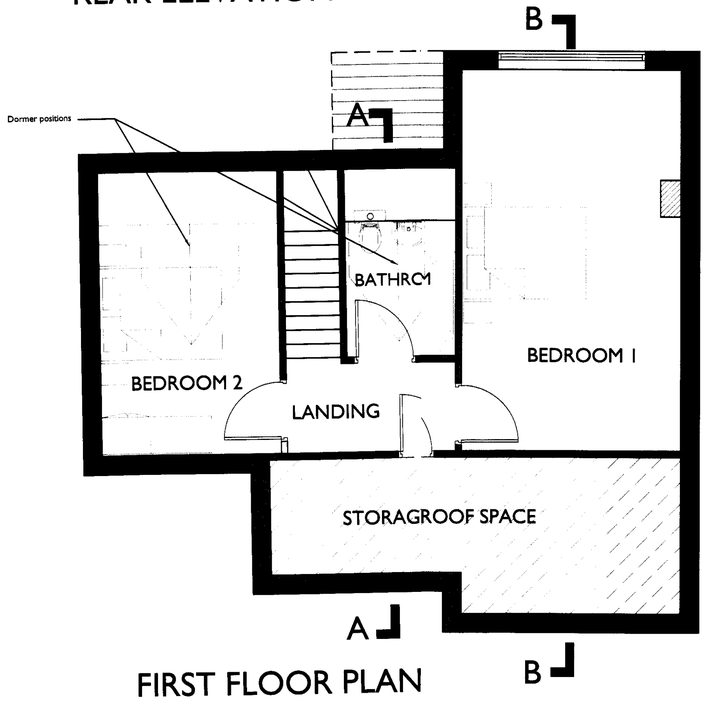

FIRST FLOOR PLAN

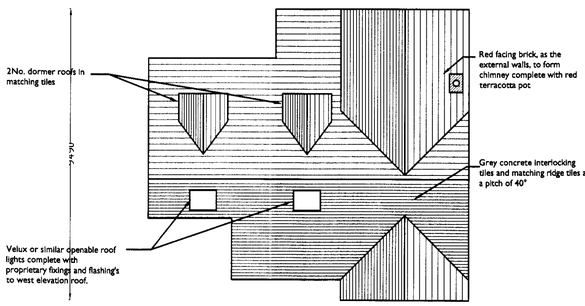

ROOF PLAN SCALE 1:100

Rev	Date	Description

Client
MR J BASSETT

Project
PROPOSED DETACHED DORMER BUNGALOW ON LAND AT
467 CHEADLE ROAD
CHEDDLETON

Title
SCHEME PROPOSALS

Drawn	Date DEC 2010
Checked .	Scale 1:50@A1

Status
SCHEME PROPOSALS

Drg No.	Rev
01	.

This drawing is Copyright. It is sent to you in confidence. It must not be copied or disclosed to third parties without our written permission. It remains our property and