



Proposed front elevation

Scale 1:20

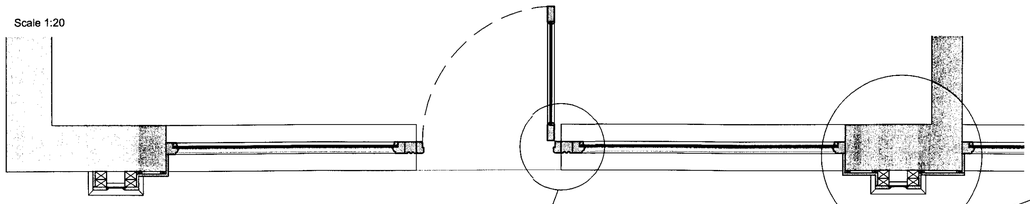


Proposed ground floor plan


Scale 1:20

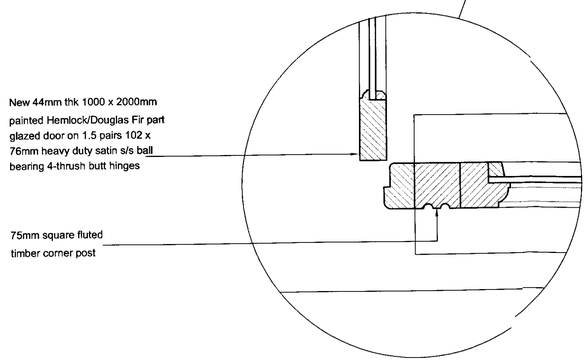

Details

Scale 1:5

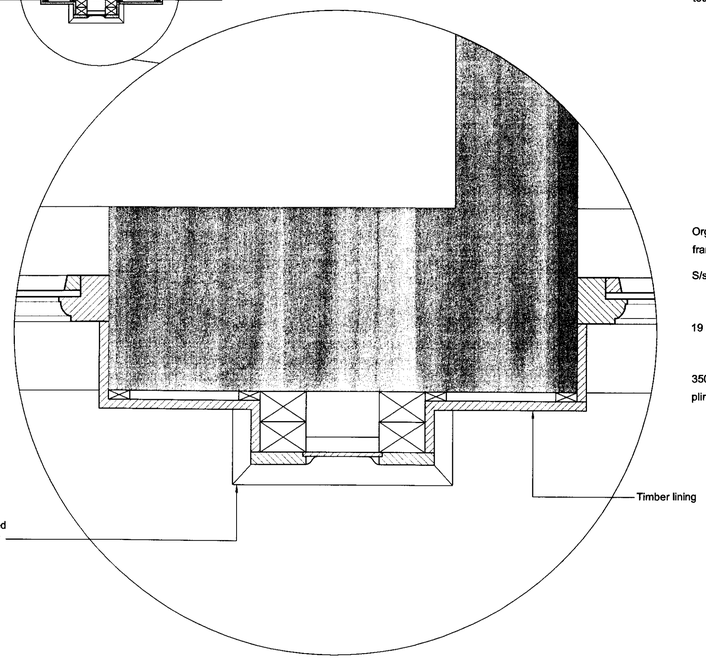

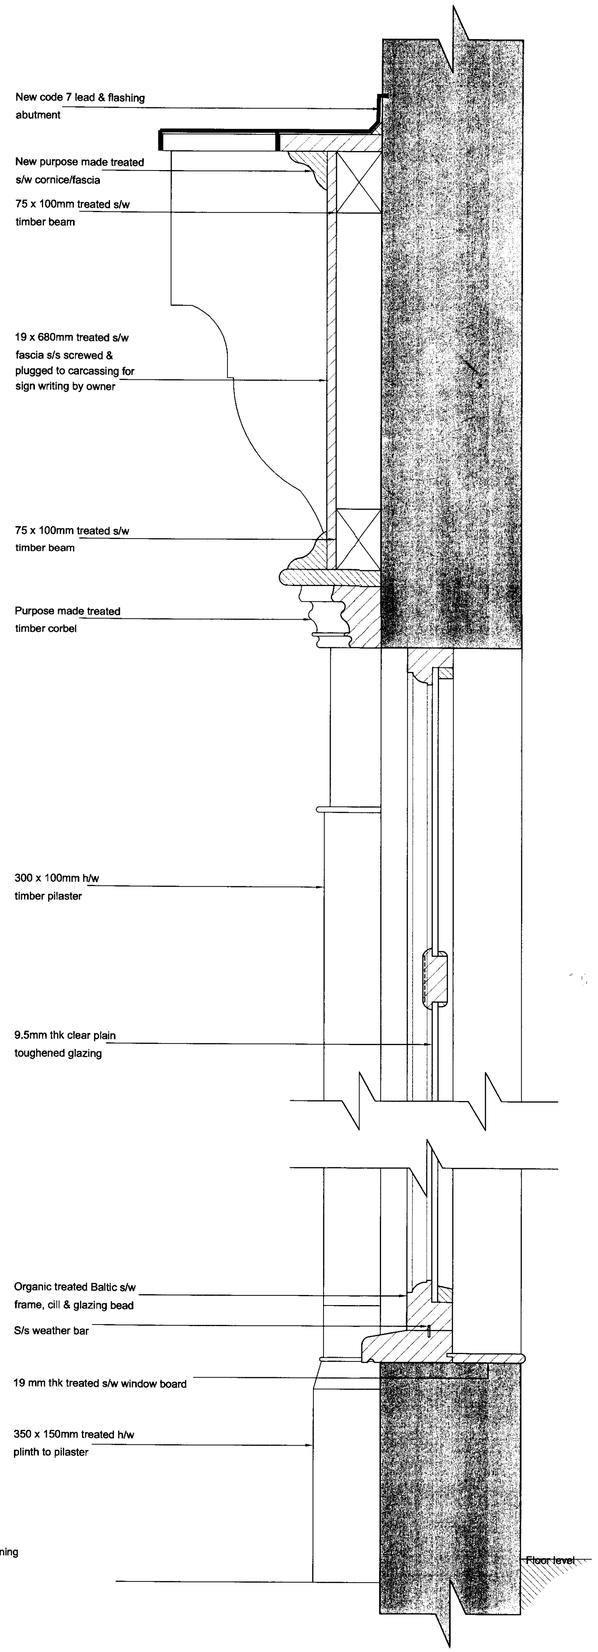

Proposed section A-A

Scale 1:5

Copyright of this drawing is vested in the Architect and it must not be copied or reproduced without consent. Figured dimensions only are to be taken from this drawing. All contractors must visit the site and be responsible for taking and checking all dimensions relative to their work. Hulme Upright Ltd are to be advised of any variation between drawings and site conditions.
DO NOT SCALE OFF THIS DRAWING.....IF IN DOUBT ASK

Rev.	Drawn	Comments	Date

hulmeupright
Highpoint
Festival Park
Hanley
Stoke-on-Trent
ST1 5SH
MANCHESTER
STOKE-ON-TRENT
Tel: 01782 208 600
Fax: 01782 206 080
Email: stoke@hu-arch.co.uk
www.hulmeupright.co.uk
architects townplanners interiordesigners cdmco-ordinators landscapearchitects

Client
Mr S. Taylor

Project
Proposed laterations to 4a, 6, 8 & 10 High Street, Biddulph, S-O-T

Title
Plan as Proposed
Shop Front Details

Status

Date Aug 09
Drawn ME
Scale @A1 As Shown
Checked

Project No 21055_10
Drawing No.
Rev

File Ref: M1 RBP