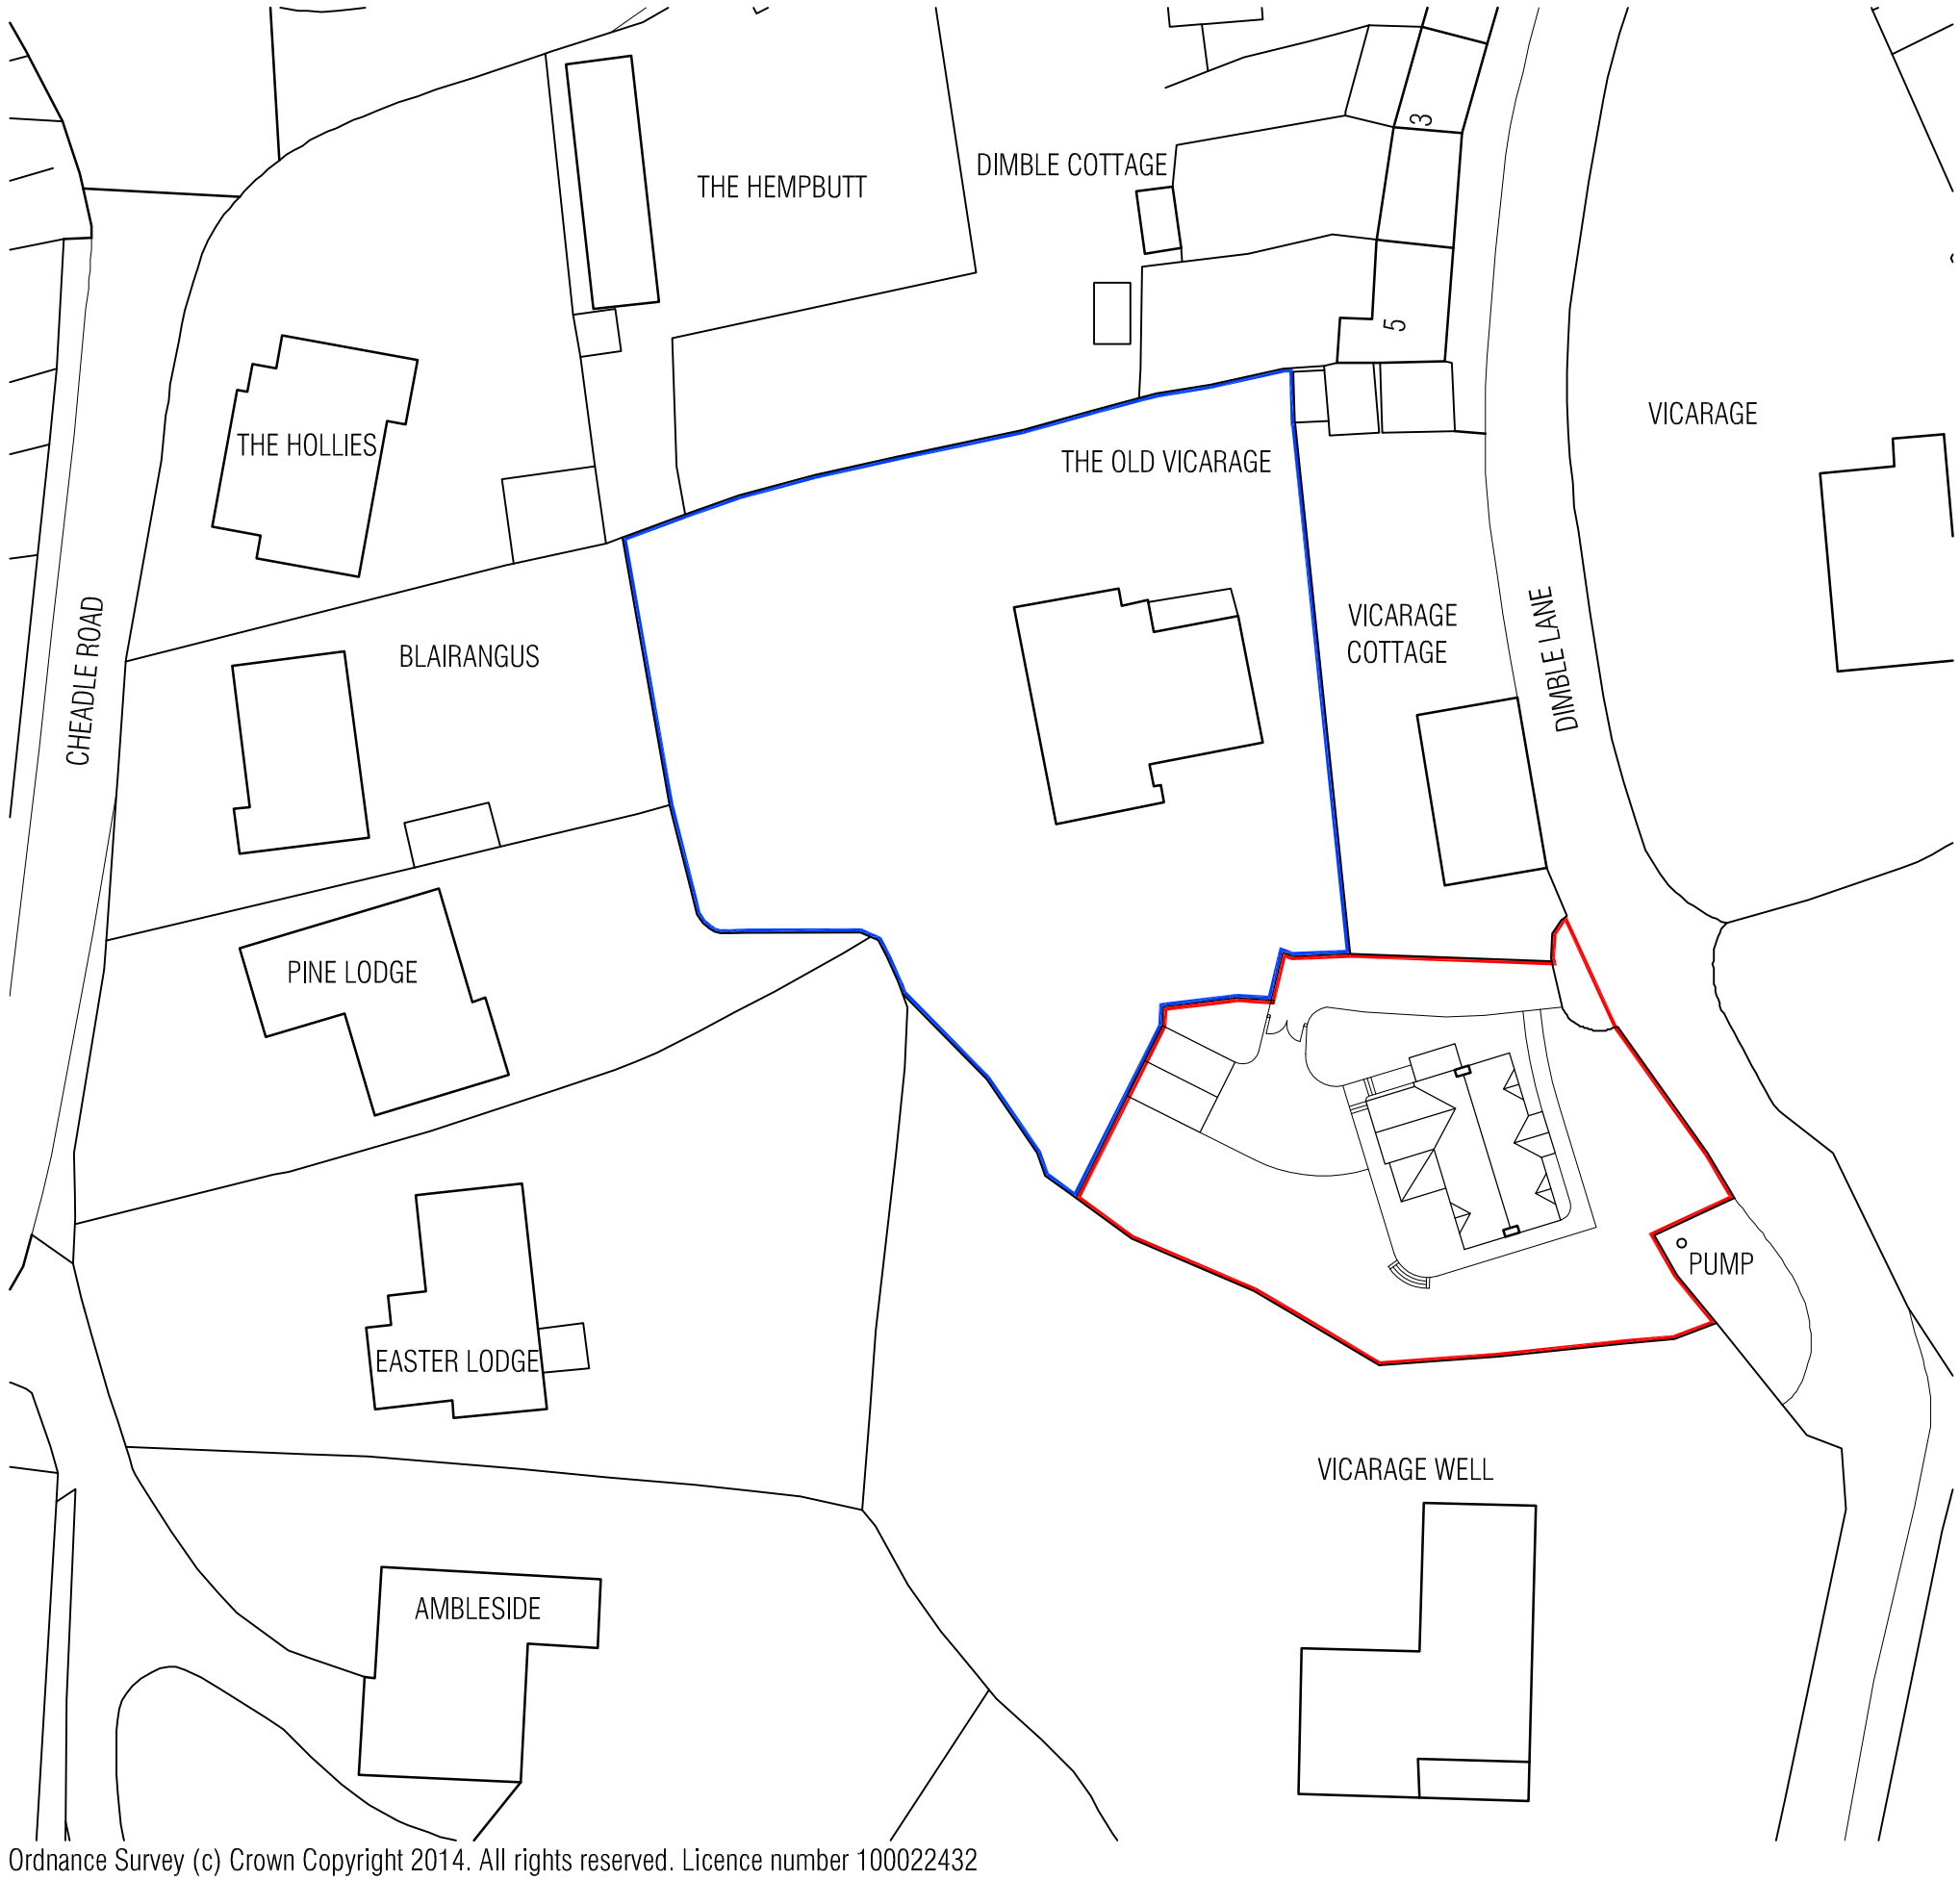

Ordnance Survey (c) Crown Copyright 2014. All rights reserved. Licence number 100022432

N

METERS 2 0 10 20 30

5 0 10 20 30 FEET

1:500 SCALE BAR

-	-	-
REV	DATE	DETAILS

SITE: THE OLD VICARAGE, DIMBLE LANE, ALTON, STAFFORDSHIRE

PROJECT TITLE: PROPOSED NEW DWELLING

DRAWING: SITE BLOCK PLAN AS PROPOSED

DRAWING No. 2267-05

SCALE 1:500@A3

DO NOT SCALE FROM DRAWING

Montague Architects Ltd.

9 Vernon Street Derby 01332 332661