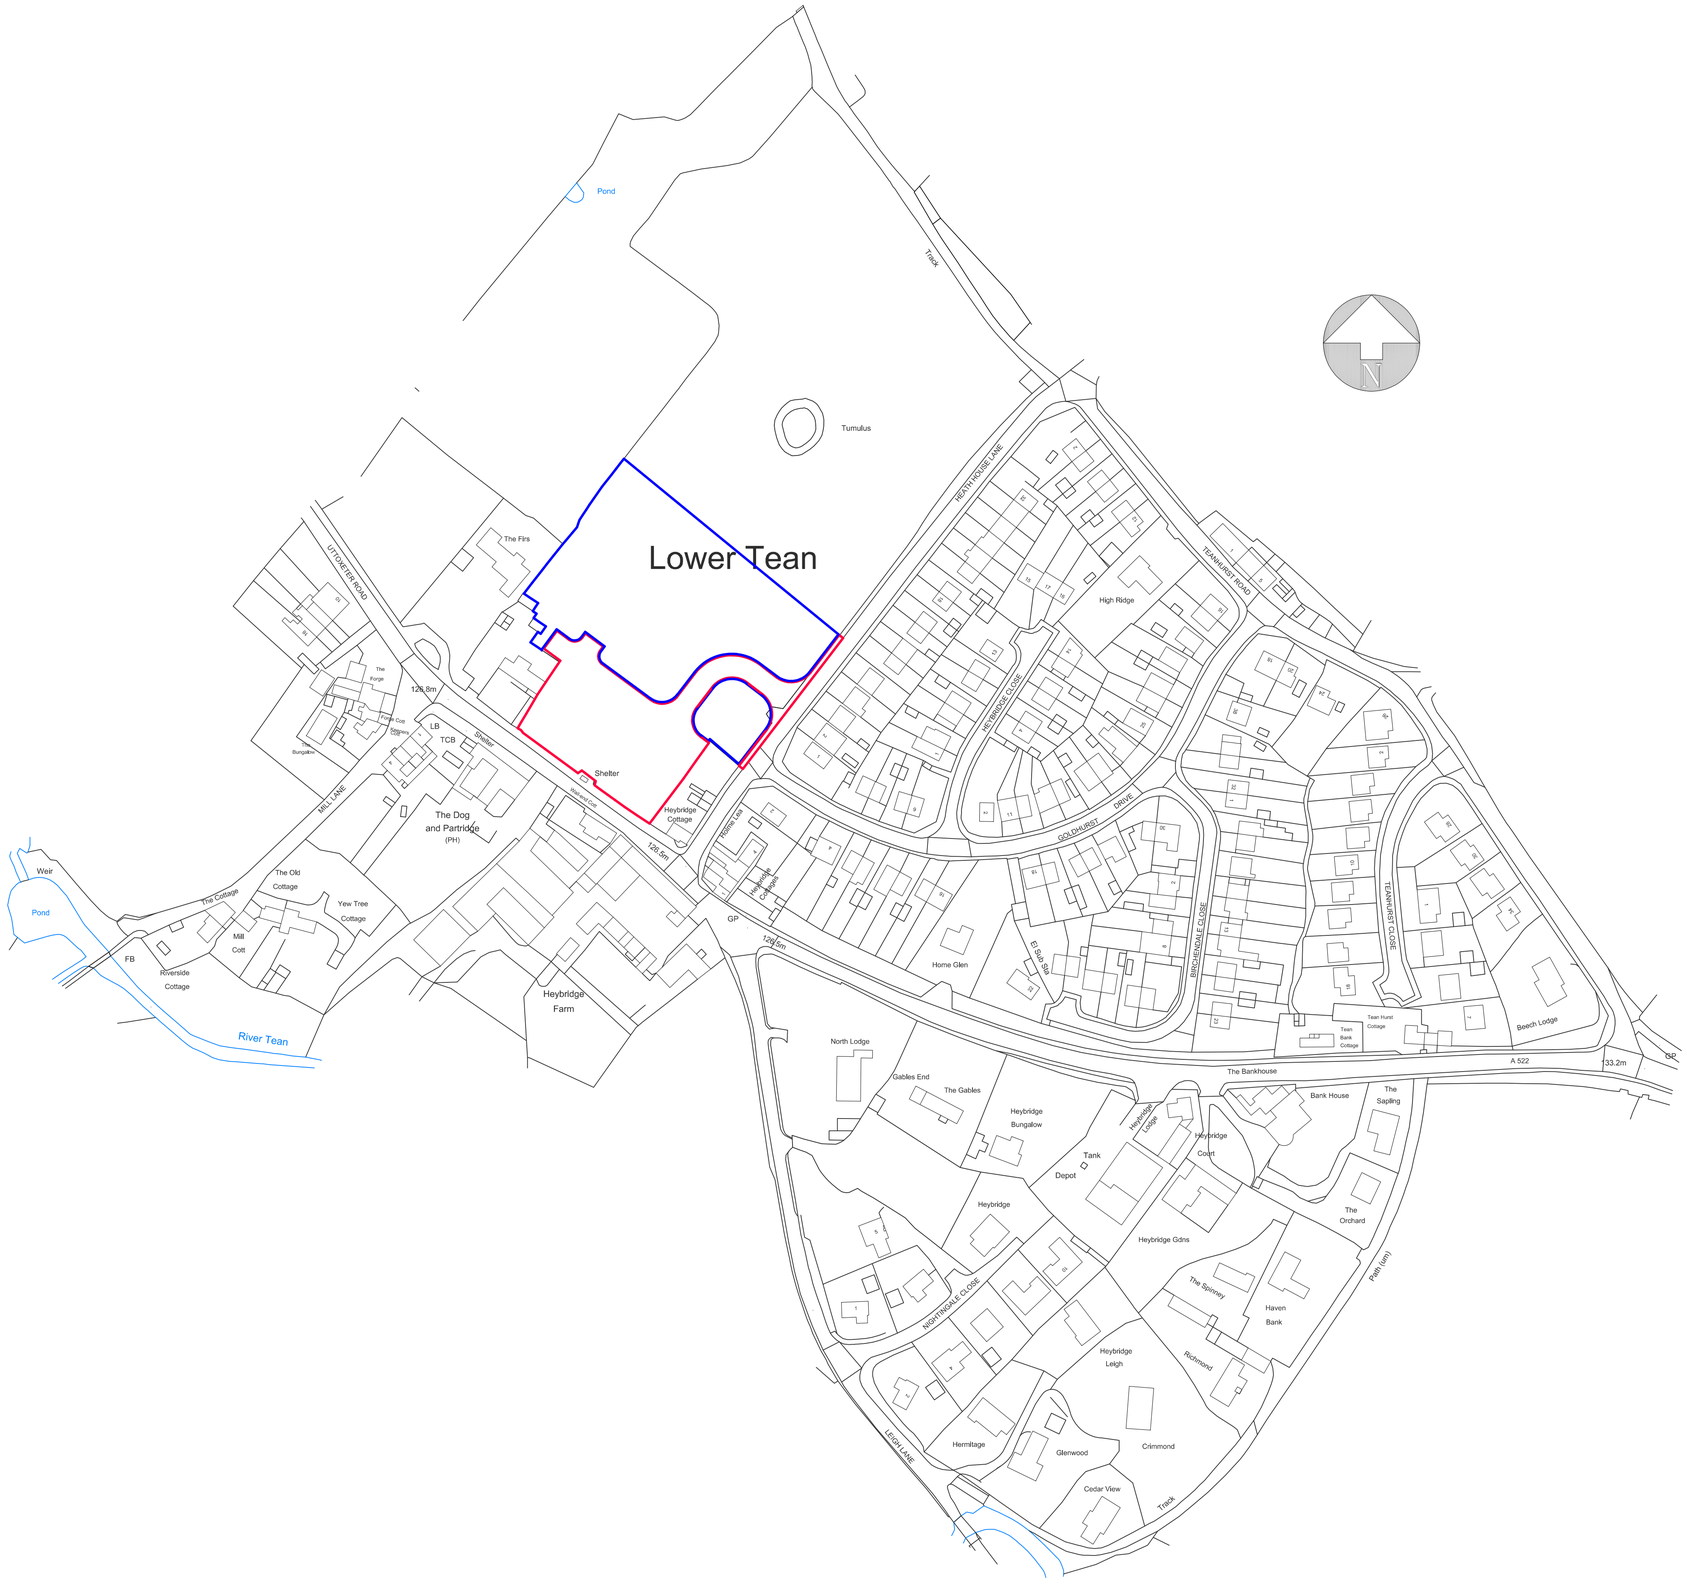


Nigel Forrester MCIOB
Building Design Services

ILETT HOUSE, SMITHY BANK, ALTON, STAFFS, ST10 4AD
TEL 01538 702164

www.nigelforrester.co.uk www.sap-calc.co.uk

CLIENT

Staffordshire Rural Development Ltd

PROJECT

Proposed residential development
at
Site LT001
Off Heath House Lane & Uttoxeter Road
Lower Tean
Staffordshire
ST10 4LP

DRAWING NUMBER 16/474/01 (A)

Location plan

SCALES 1/1250 @ A1