
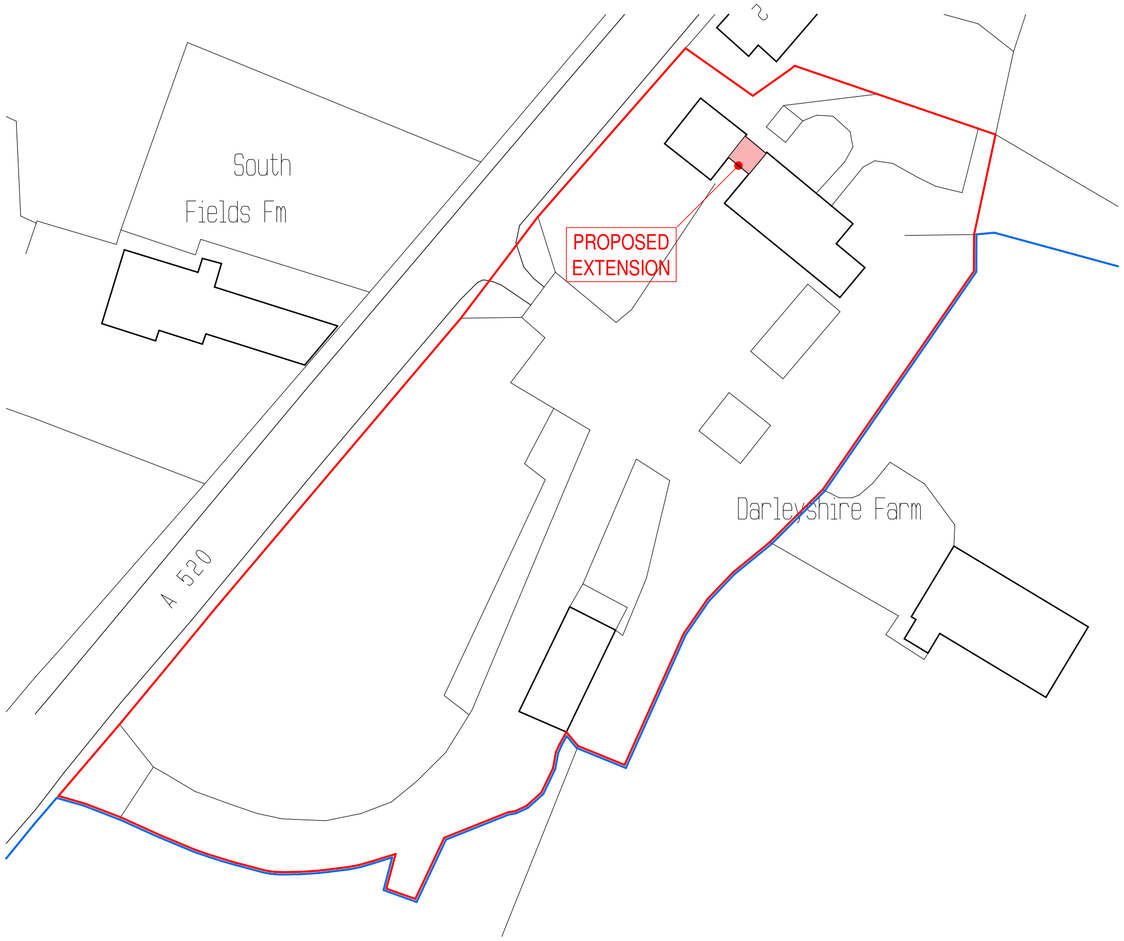


Block Plan

scale 1:500

0.0m 5.0m 10.0m 15.0m 20.0m 25.0m

scale bar @ 1:500

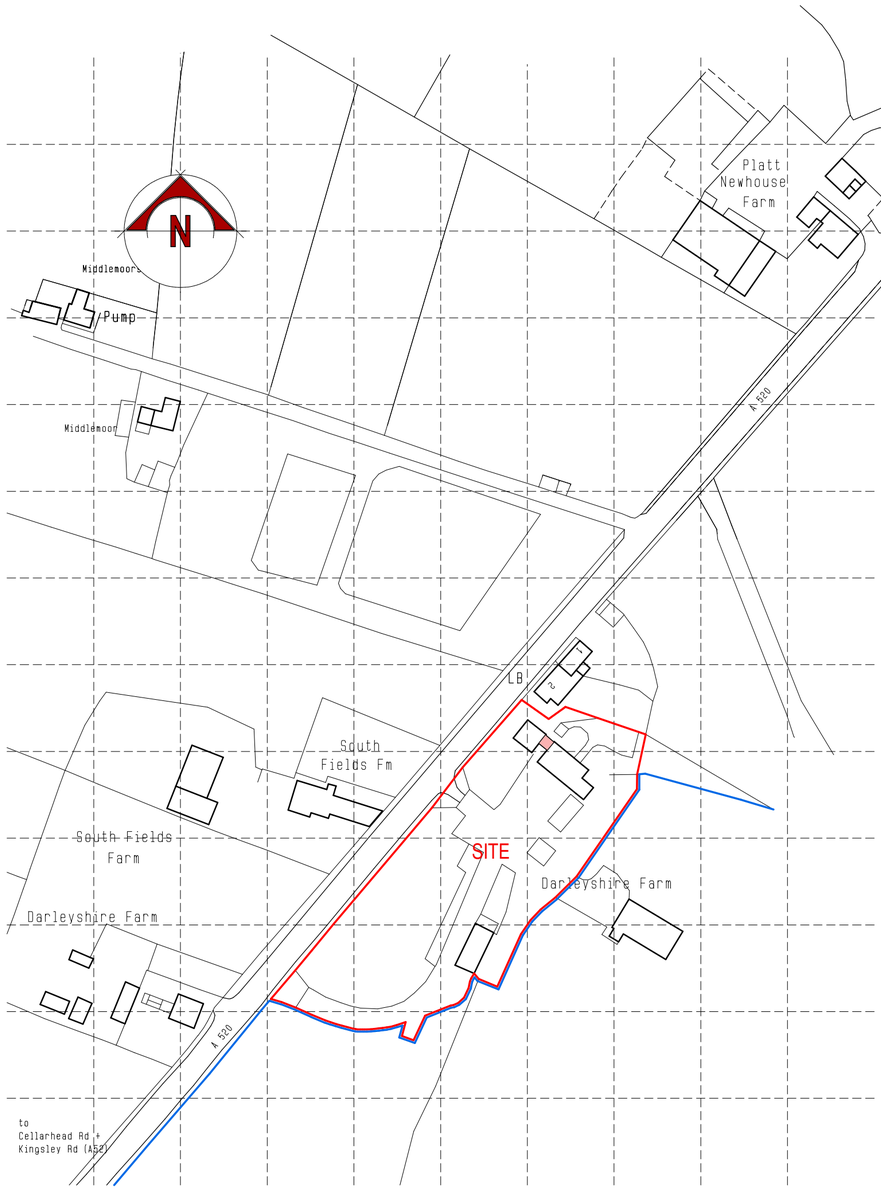

Location Plan

scale 1:1250

0.0m 10.0m 20.0m 30.0m 40.0m 50.0m

scale bar @ 1:1250

Mr & Mrs G Chadwick

PROPOSED EXTENSION TO LINK GARAGE + HOUSE AT DARLEYSHIRE FARM, LEEK ROAD, WETLEY ROCKS, ST9 0AR

PLANNING PROPOSAL

LOCATION + BLOCK PLAN

Date	Sheet	Scale
JULY 2016	A2	1:1250, 1:500
Drg No.	Rev.	Drawn
2016-2138-03	-	NAW

SAMMONS Architectural LIMITED
Chartered Institute of Architectural Technologists Registered Practice
10 Cawdry Buildings, Fountain Street, Leek. ST13 6JP
Telephone: 01538 386002
E-mail: info@sammonsltd.co.uk
Web: www.sammonsltd.co.uk

This drawing is copyright. Do not scale.
All dimensions must be checked prior to commencement.