
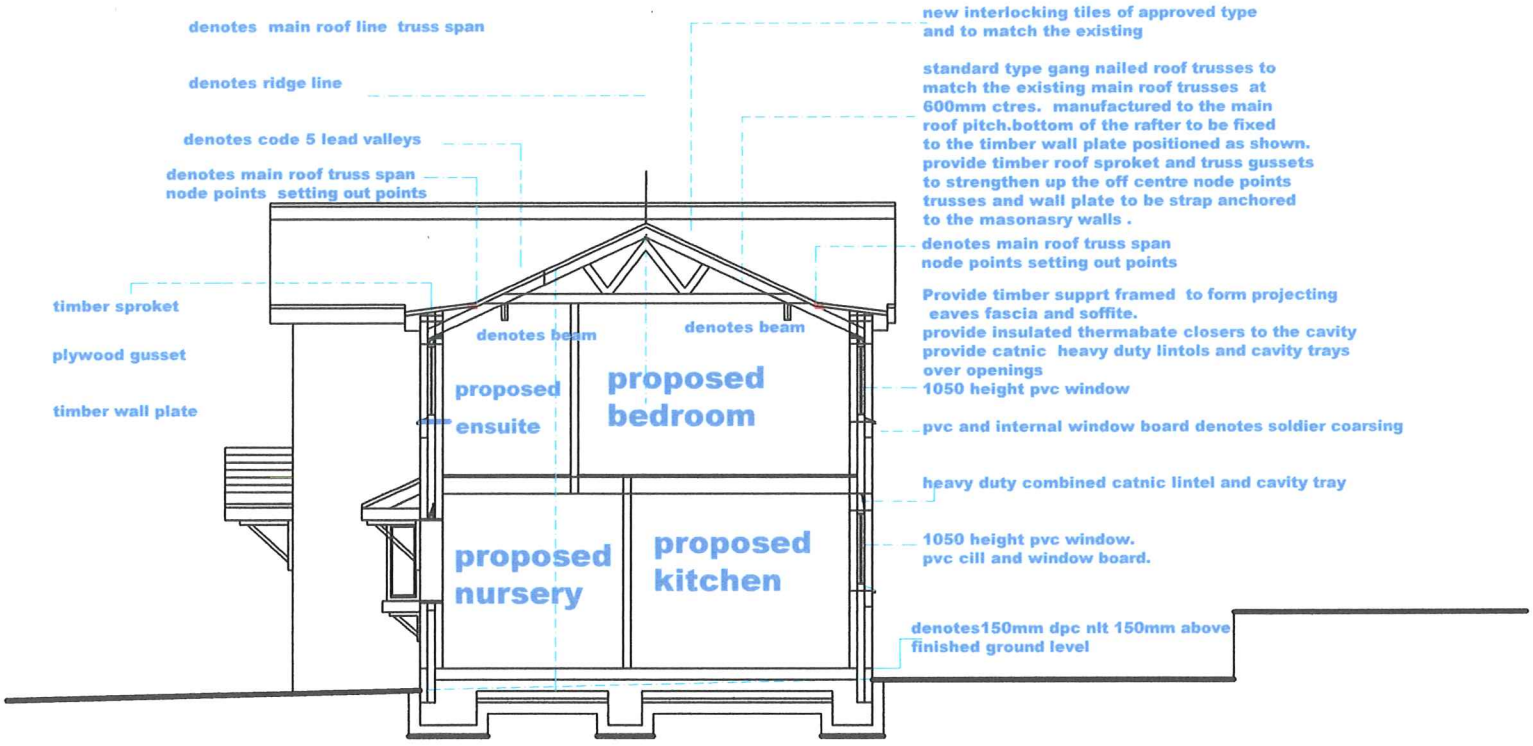


typical section through the proposed extension scale 1;100

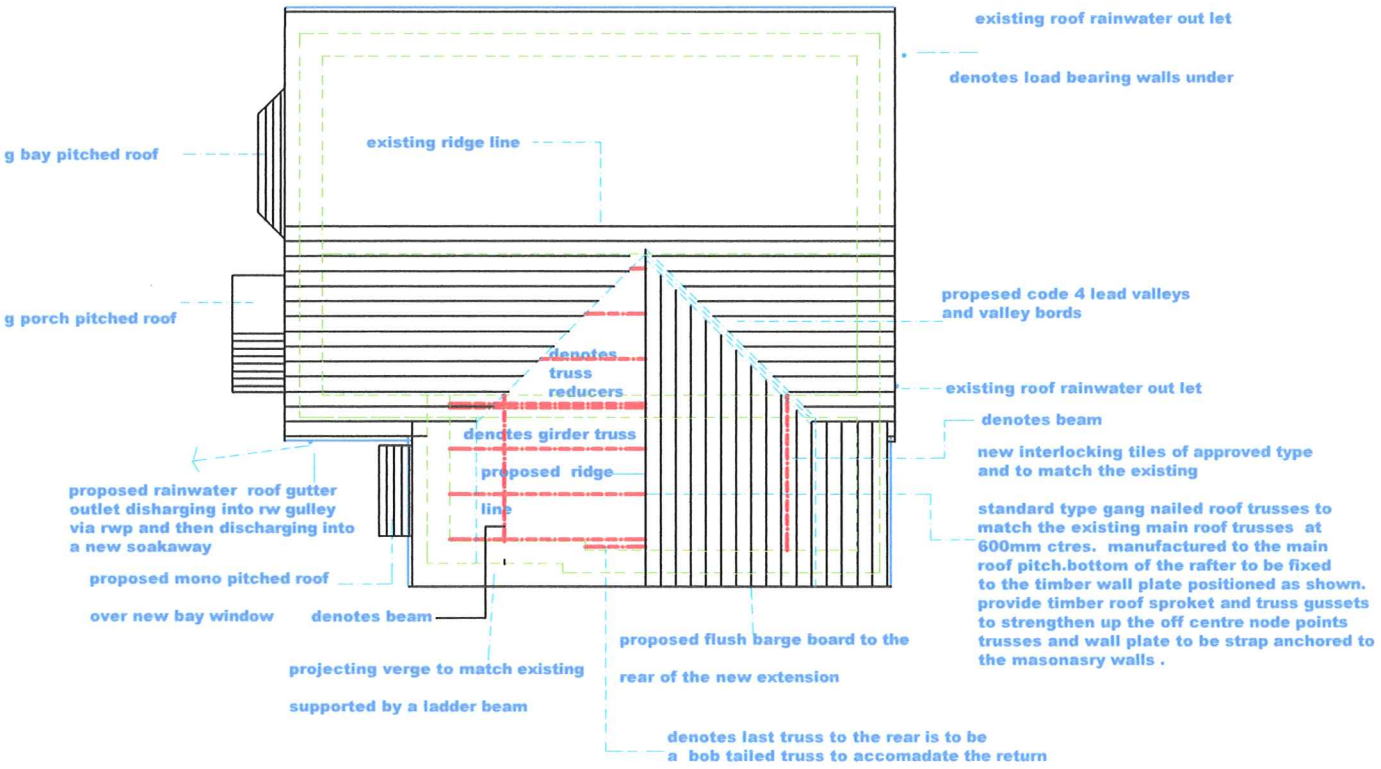

proposed roof plan 1;100 scale

**PROPOSED TWO STOREY SIDE EXTENSION
FORMING FIRST FLOOR BEDROOM &
ENSUITE , GROUND FLOOR KITCHEN & NURSERY
AT
NO. 6 SWIFT DRIVE BIDDULPH
STOKEON TRENT ST8 7TX
FOR
MRS MC MILLAN**

drawing no 09/06/05 date october 2009