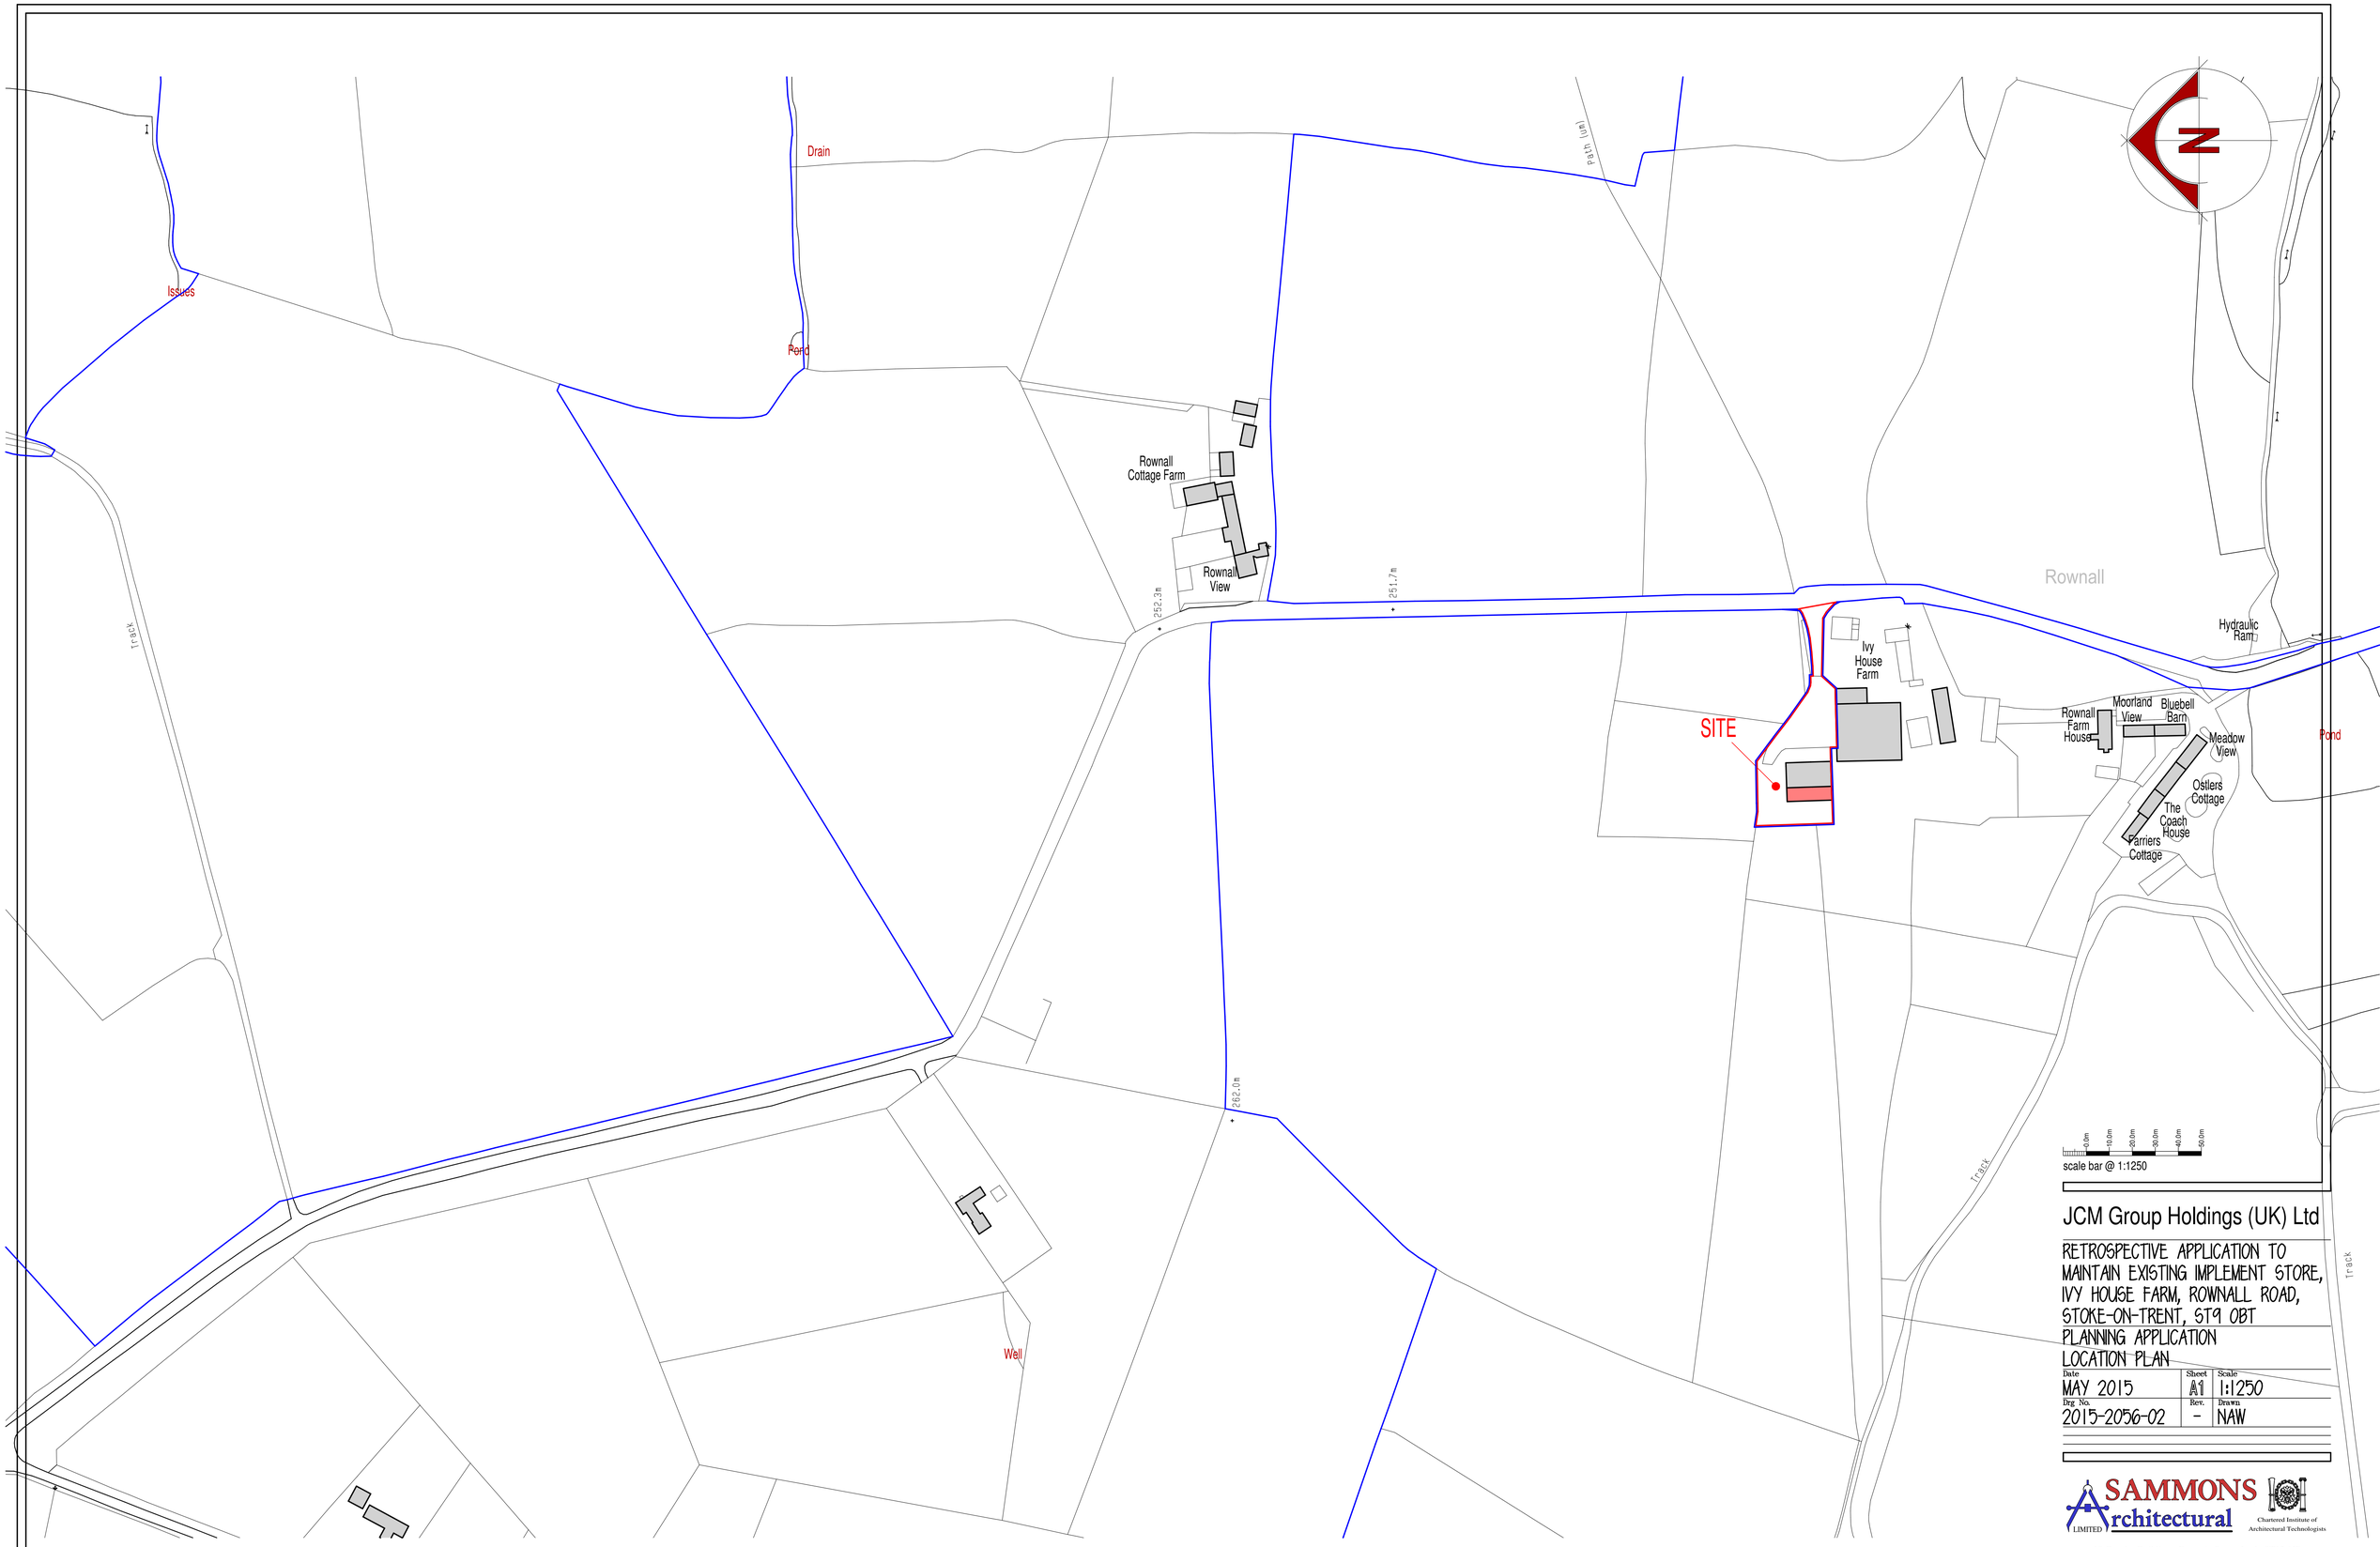

© Crown Copyright 2009. All rights reserved. Licence number 100020449

JCM Group Holdings (UK) Ltd

RETROSPECTIVE APPLICATION TO MAINTAIN EXISTING IMPLEMENT STORE, IVY HOUSE FARM, ROWNALL ROAD, STOKE-ON-TRENT, ST9 0BT

PLANNING APPLICATION LOCATION PLAN

Date	Sheet	Scale
MAY 2015	A1	1:1250
Drg No.	Rev.	Drawn
2015-2056-02	-	NAW

SAMMONS Architectural LIMITED
Chartered Institute of Architectural Technologists
10 Cawdry Buildings, Fountain Street, Leek. ST13 6JP
Telephone + Fax 01538 386002
E-mail: info@sammonsltd.co.uk
Web: www.sammonsltd.co.uk

This drawing is copyright. Do not scale.
All dimensions must be checked prior to commencement.