

© Crown Copyright 2005. All rights reserved.
Licence number 100020449

BLOCK PLAN

Scale 1:500

scale bar @ 1:500

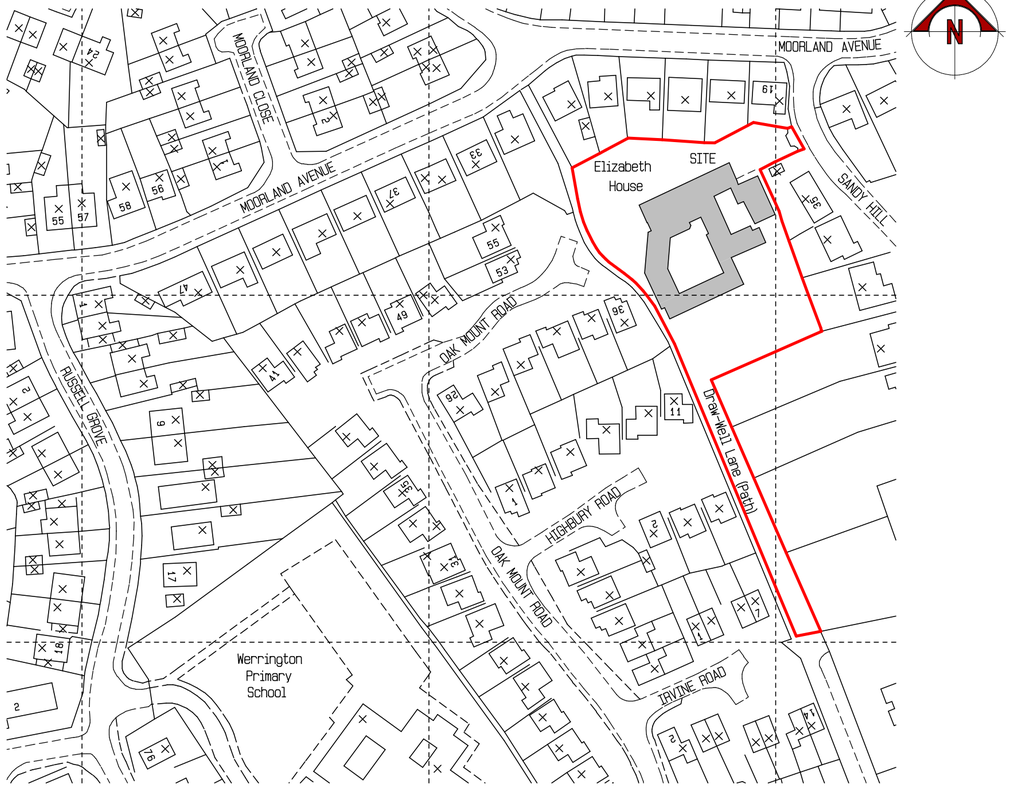

© Crown Copyright 2005.
All rights reserved. Licence number 100020449

LOCATION PLAN

SCALE 1:1250

scale bar @ 1:1250

THE ELIZABETH HOUSE REST HOME

PROPOSED EXTENSIONS TO
THE ELIZABETH HOUSE REST HOME,
SANDY HILL,
WERRINGTON,
STOKE-ON-TRENT,
STAFFS,
ST9 0ET.

LOCATION & BLOCK PLAN

Date	Sheet	Scale
OCT 2009	A2	1:1250, 1:500
Drg No.	Rev.	Drawn
2009-1649-01	-	ASR

Rev.

SAMMONS Architectural LIMITED
Chartered Institute of Architectural Technologists

10 Cawdry Buildings, Fountain Street, Leek. ST13 6JP
Telephone + Fax 01538 386002
E-mail: info@sammonsltd.co.uk

This drawing is copyright. Do not scale.
All dimensions must be checked prior to commencement.