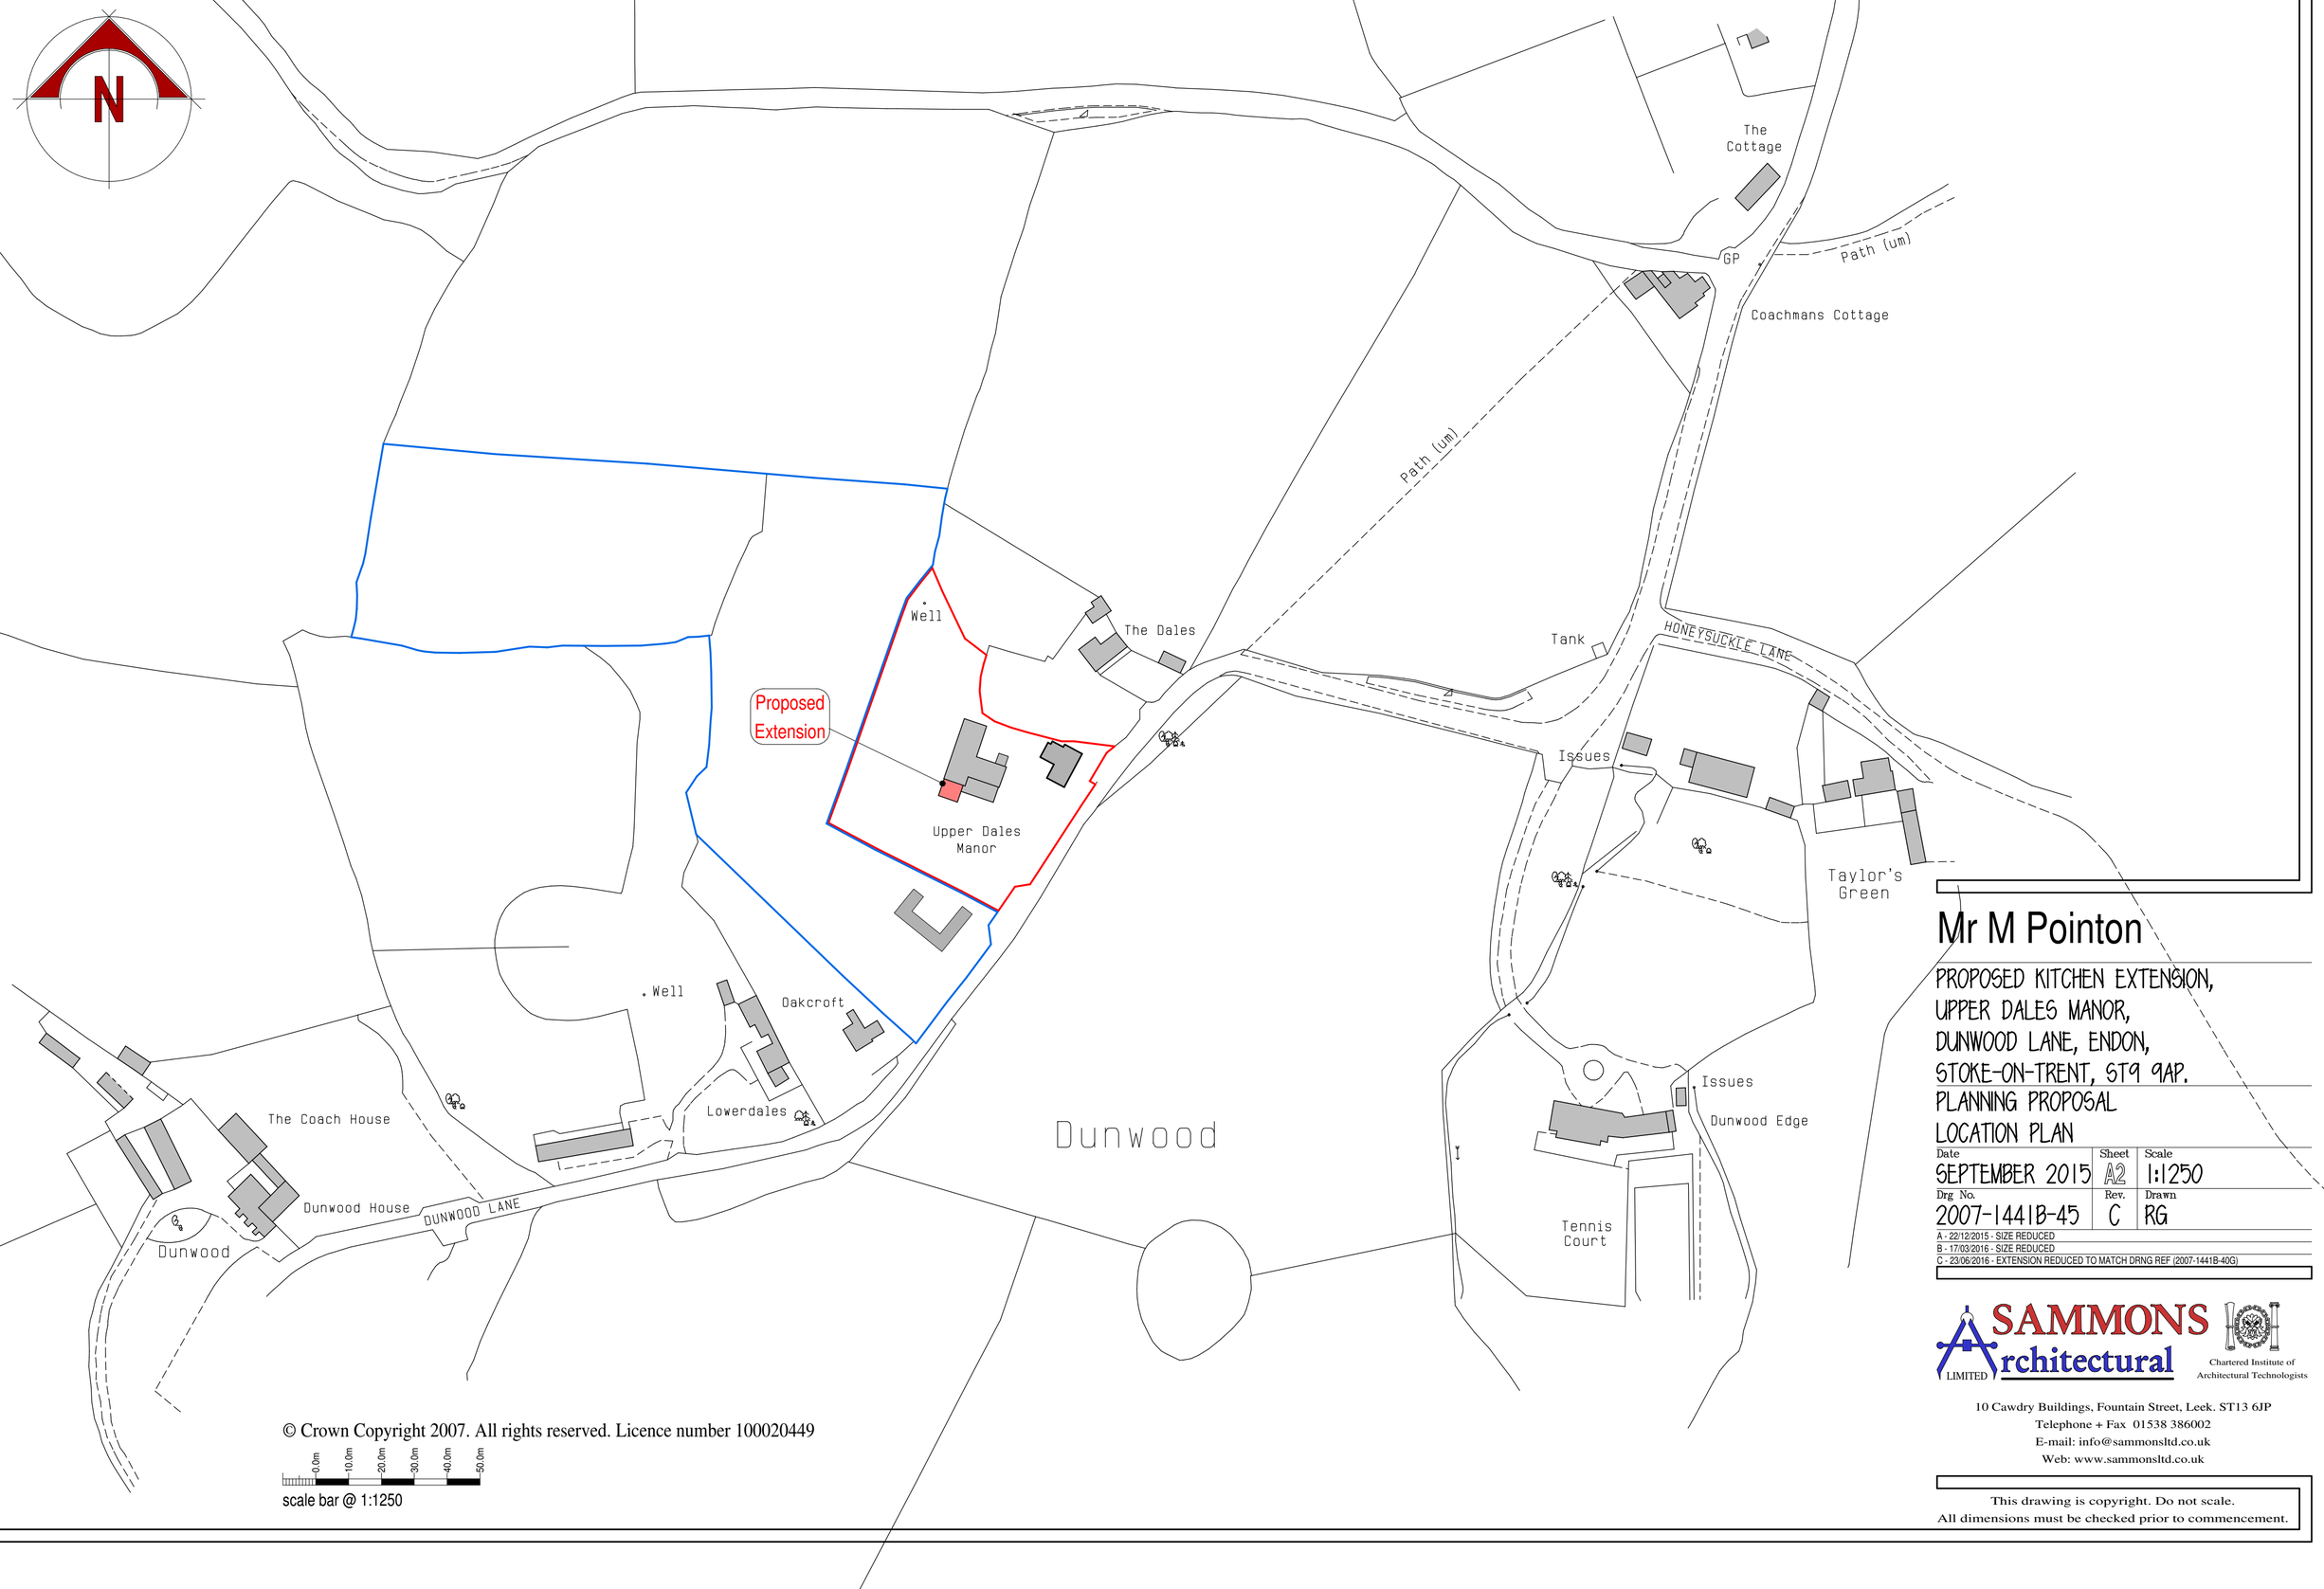


Mr M Pointon

PROPOSED KITCHEN EXTENSION,
UPPER DALES MANOR,
DUNWOOD LANE, ENDON,
STOKE-ON-TRENT, ST9 9AP.
PLANNING PROPOSAL
LOCATION PLAN

Date	Sheet	Scale
SEPTEMBER 2015	A2	1:1250
Drg No.	Rev.	Drawn
2007-1441B-45	C	RG

A - 22/12/2015 - SIZE REDUCED
B - 17/03/2016 - SIZE REDUCED
C - 23/06/2016 - EXTENSION REDUCED TO MATCH DRNG REF (2007-1441B-40G)

SAMMONS Architectural LIMITED
Chartered Institute of Architectural Technologists
10 Cawdry Buildings, Fountain Street, Leek. ST13 6JP
Telephone + Fax 01538 386002
E-mail: info@sammonsltd.co.uk
Web: www.sammonsltd.co.uk

This drawing is copyright. Do not scale.
All dimensions must be checked prior to commencement.