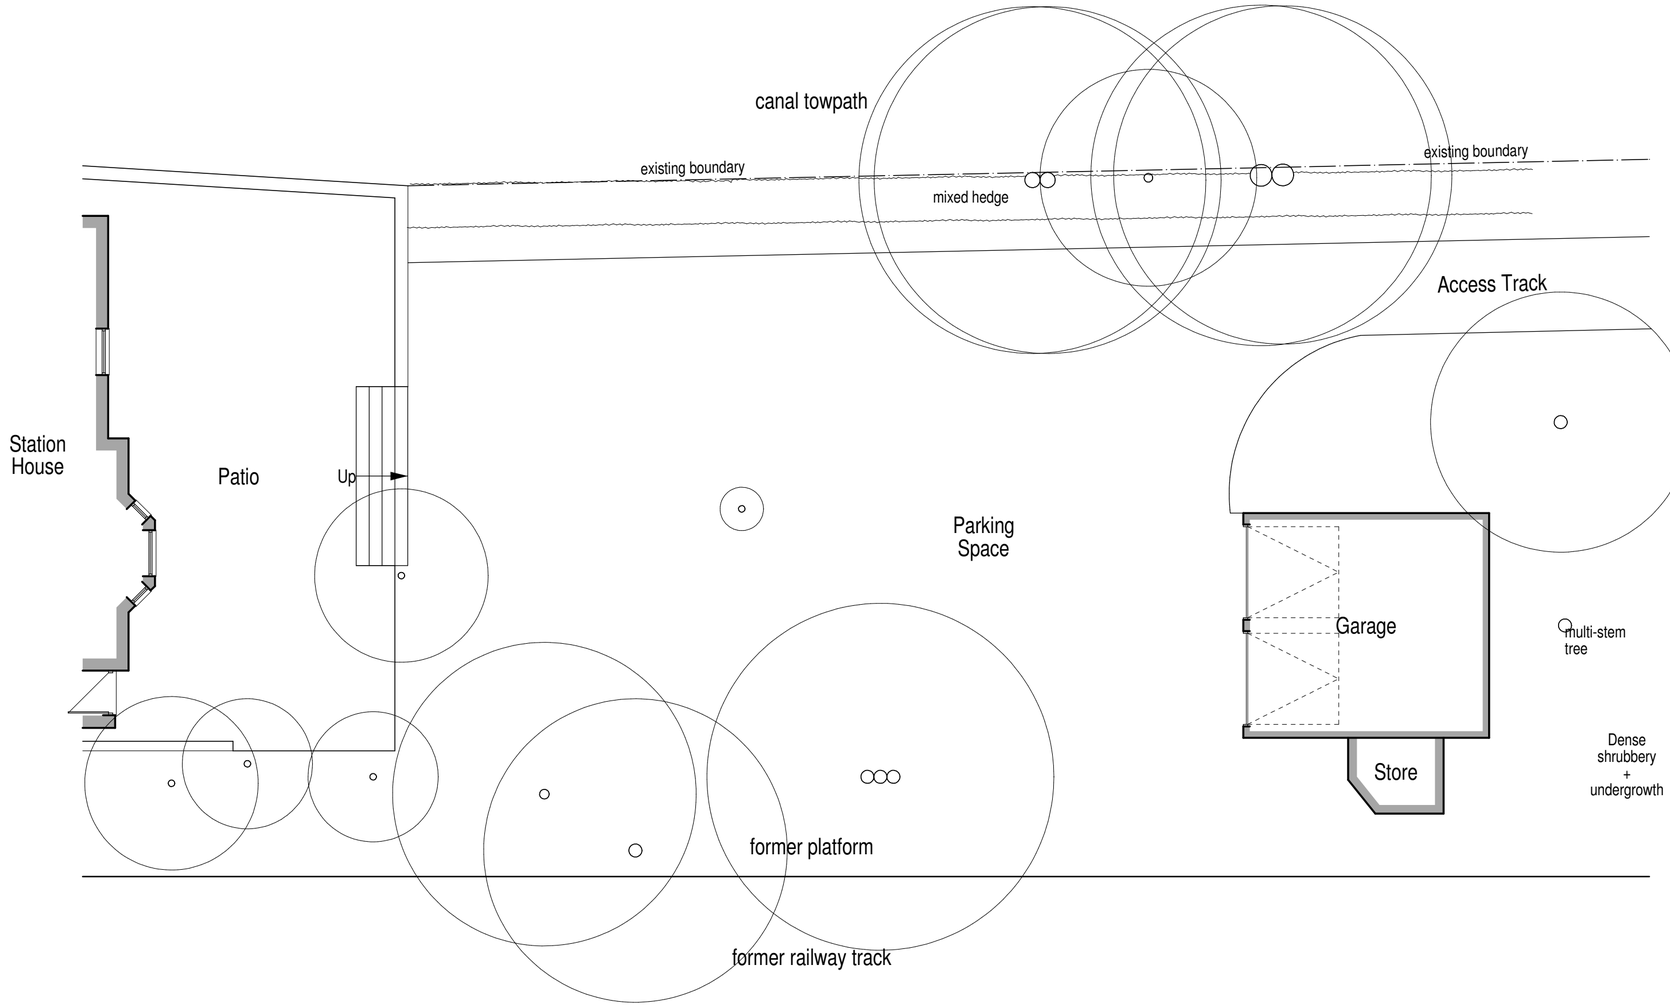

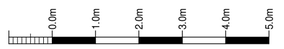

scale bar @ 1:100

Mr Krähenbühl

PROPOSED REPLACEMENT GARAGE AT STATION HOUSE, PARK LANE, CHEDDLETON, STAFFORDSHIRE, ST13 7JS

EXISTING CONDITIONS SITE PLAN

Date	Sheet	Scale
MAY 2016	A2	1:100
Drg No.	Rev.	Drawn
2016-2150-01	-	NAW

SAMMONS Architectural LIMITED
Chartered Institute of Architectural Technologists Registered Practice
10 Cawdry Buildings, Fountain Street, Leek. ST13 6JP
Telephone: 01538 386002
E-mail: info@sammonsltd.co.uk
Web: www.sammonsltd.co.uk

This drawing is copyright. Do not scale.
All dimensions must be checked prior to commencement.