

Elevation To Road



Elevation to Railway

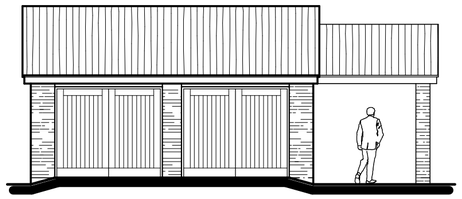

Elevation to Canal

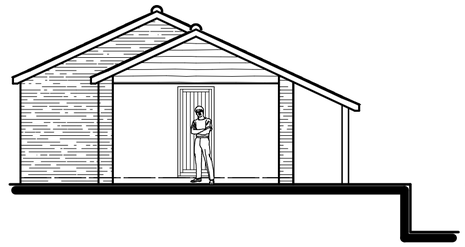

Elevation to House

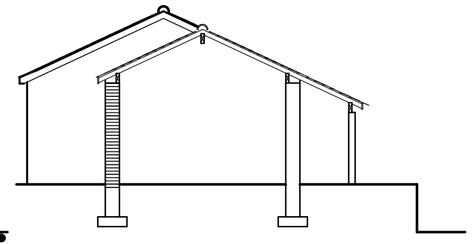

Typical Section

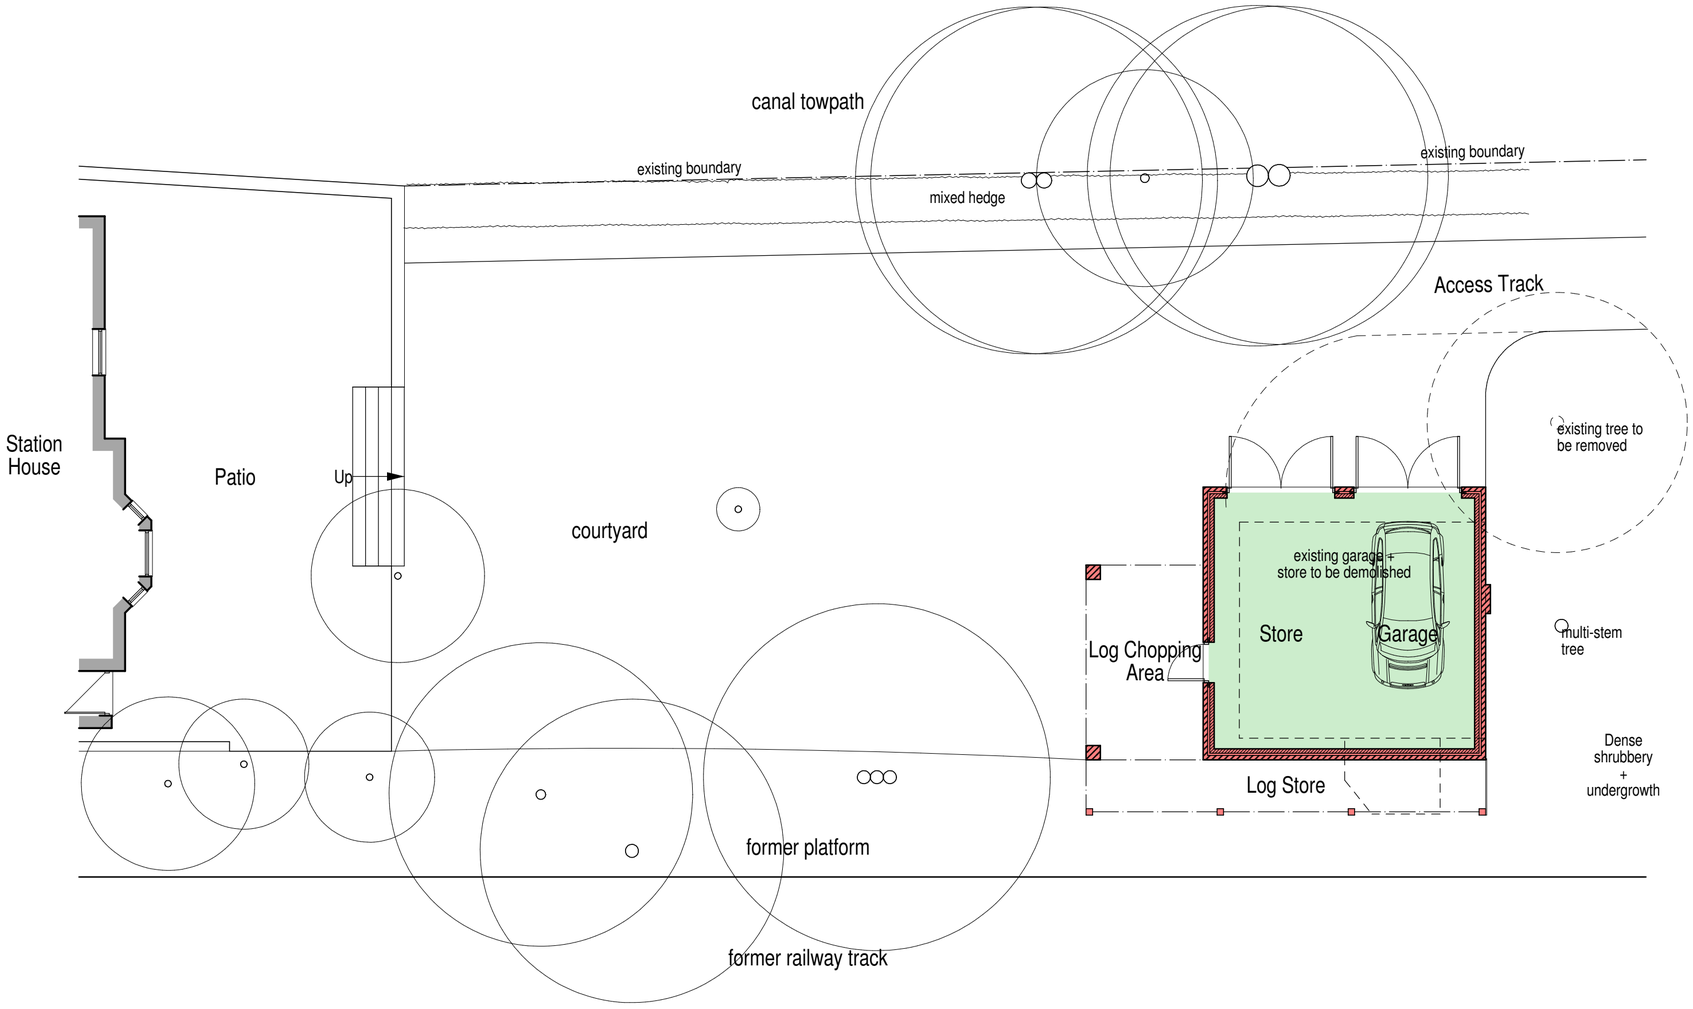

MATERIALS:-

- Natural slate roof tiles
- Fibre cement Cedral fascia / barge board finished in Cream White (OP07)
- Fibre cement Cedral Lap weatherboard finished in Cream White (OP07)
- Red facing brickwork
- Doors painted maroon
- Black plastic rainwater goods



scale bar @ 1:100

Mr Krähenbühl

PROPOSED REPLACEMENT GARAGE AT STATION HOUSE, PARK LANE, CHEDDLETON, STAFFORDSHIRE, ST13 7JS

PLANNING PROPOSAL
PLANS AND ELEVATIONS

Date	Sheet	Scale
JUNE 2016	A2	1:100
Drg No.	Rev.	Drawn
2016-2150-03	A	RG

A - 01/07/2016 - MATERIALS REVISED

SAMMONS Architectural LIMITED
Chartered Institute of Architectural Technologists Registered Practice
10 Cawdry Buildings, Fountain Street, Leek. ST13 6JP
Telephone: 01538 386002
E-mail: info@sammonsltd.co.uk
Web: www.sammonsltd.co.uk

This drawing is copyright. Do not scale.
All dimensions must be checked prior to commencement.