

Copyright of this drawing is vested in the Architect and it must not be copied or reproduced without consent. Figured dimensions only are to be taken from this drawing. All contractors must visit the site and be responsible for taking and checking all dimensions relative to their work. Hewitt&Carr Architects Ltd are to be advised of any variation between drawings and site conditions.
DO NOT SCALE OFF THIS DRAWING.....IF IN DOUBT ASK


Rev.	Drawn	Comments	Date
A	KEW	Plans and elevations revised following client comments	May 16

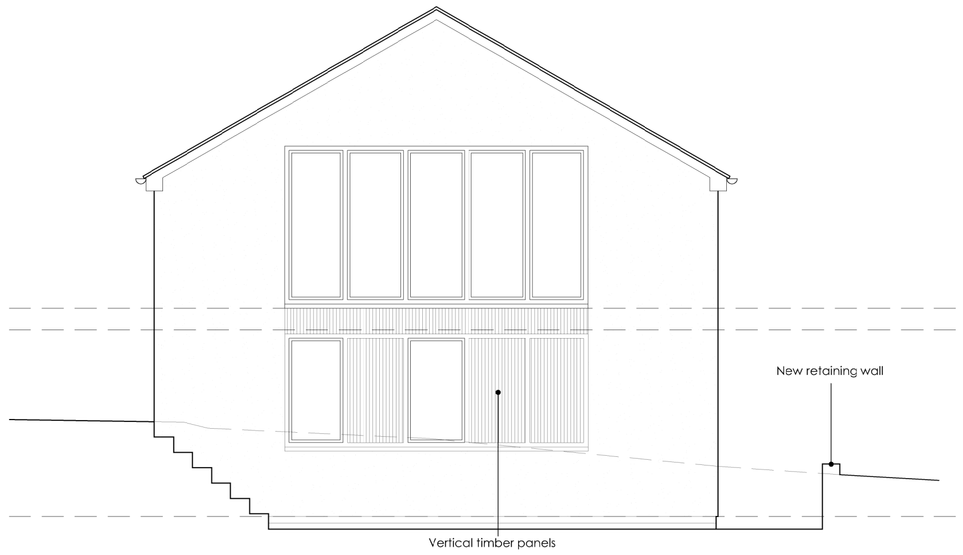


SIDE ELEVATION 1:50

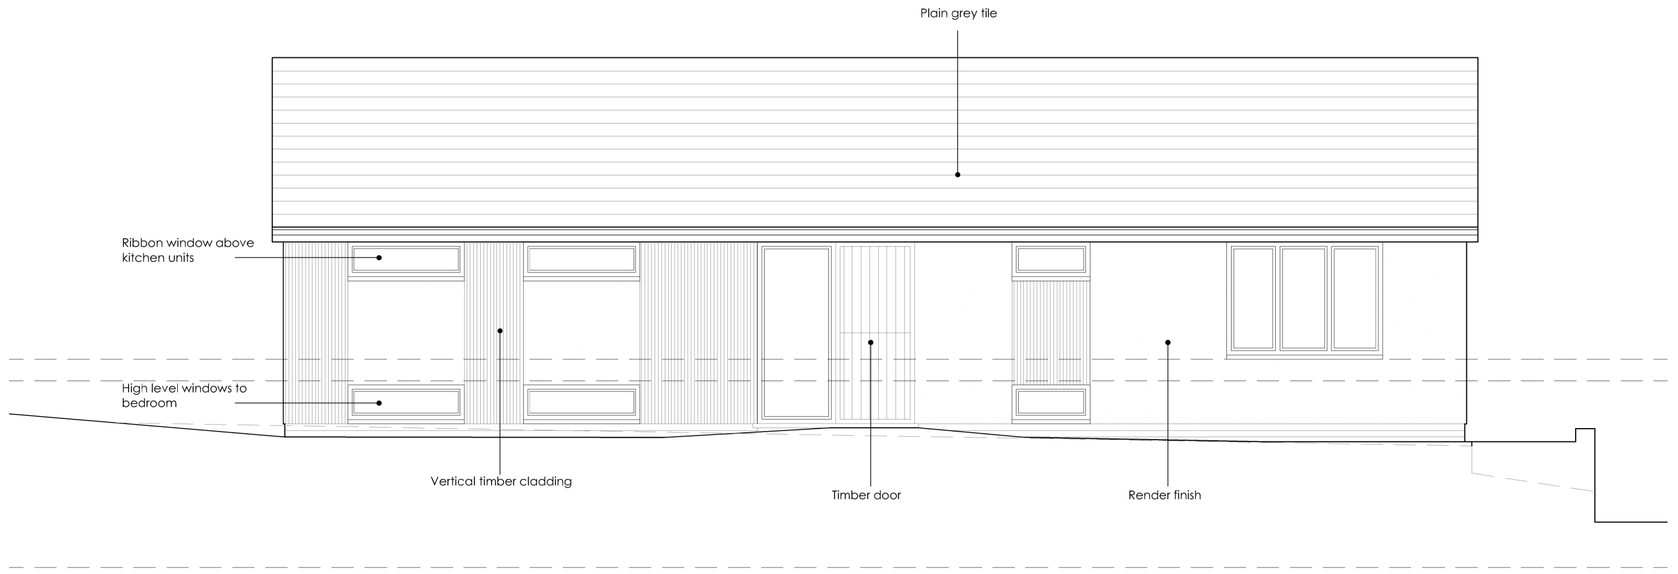


FRONT ELEVATION 1:50

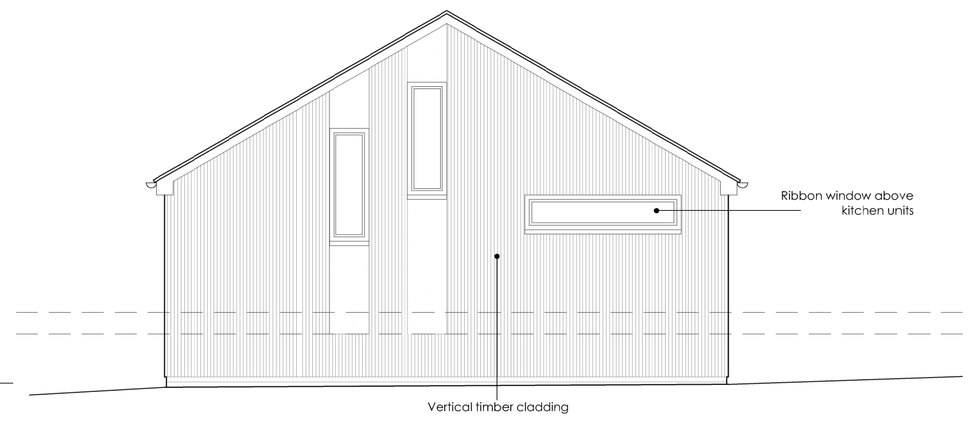


SIDE ELEVATION 1:50

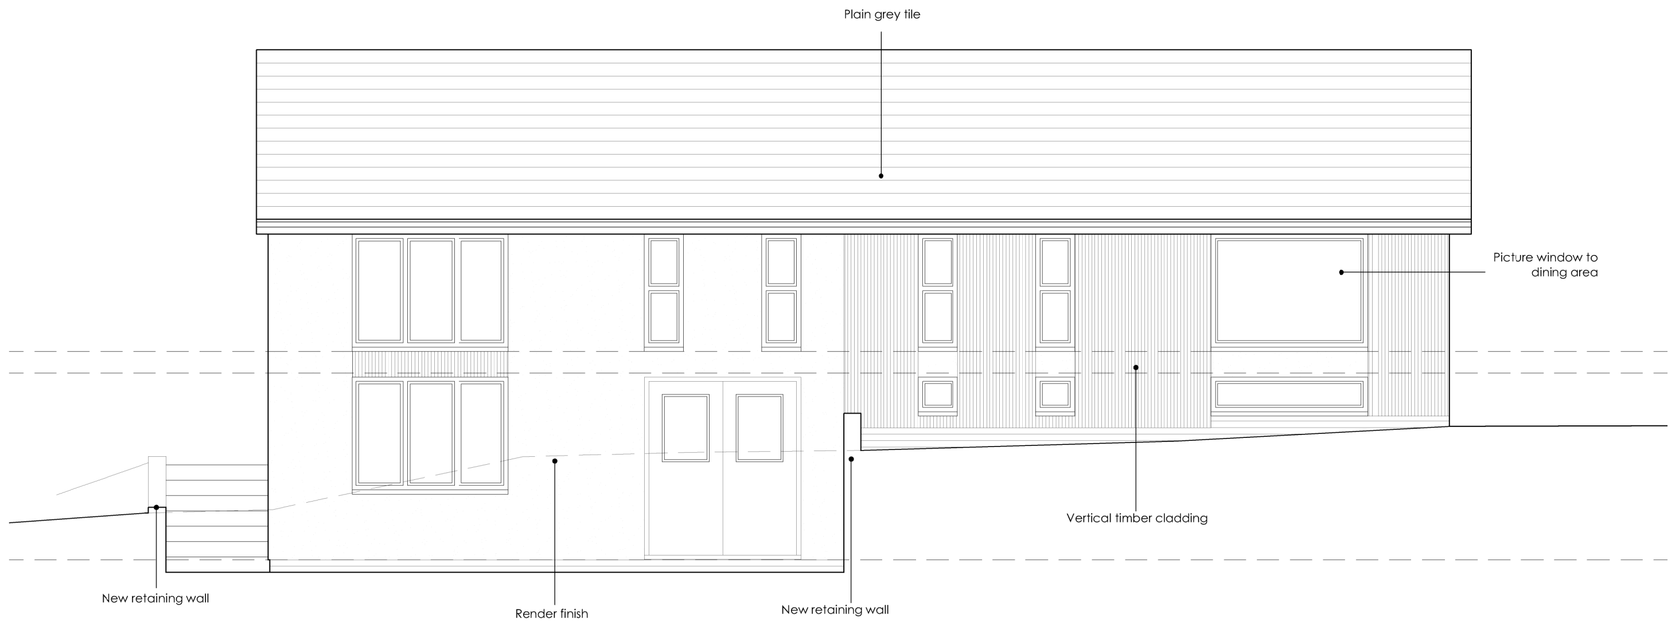


REAR ELEVATION 1:50

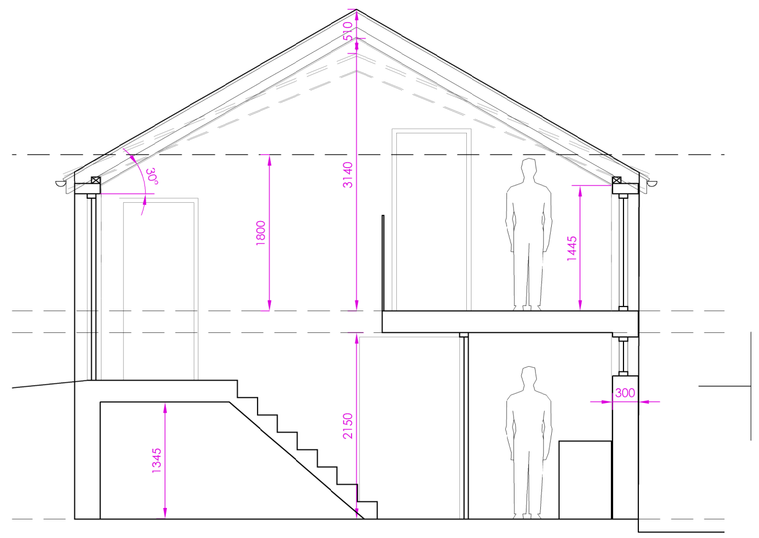

SECTION 1:50

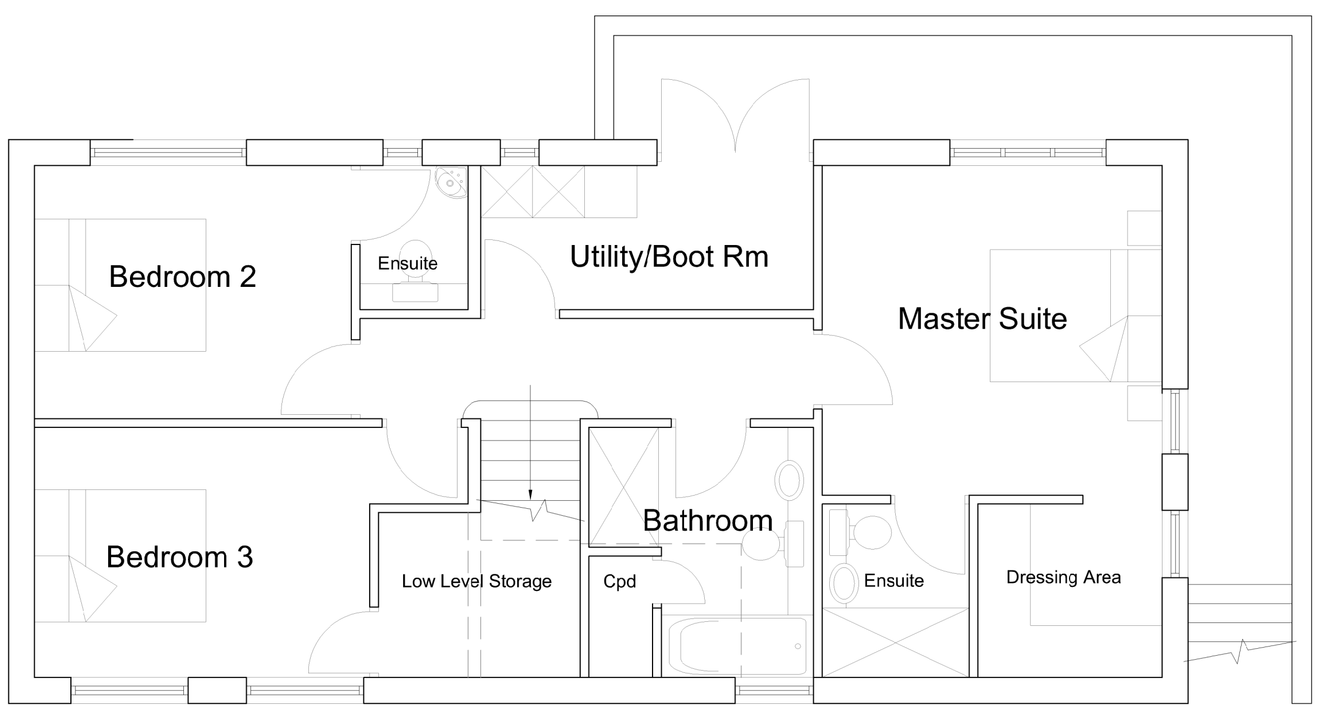

GROUND FLOOR PLAN 1:50

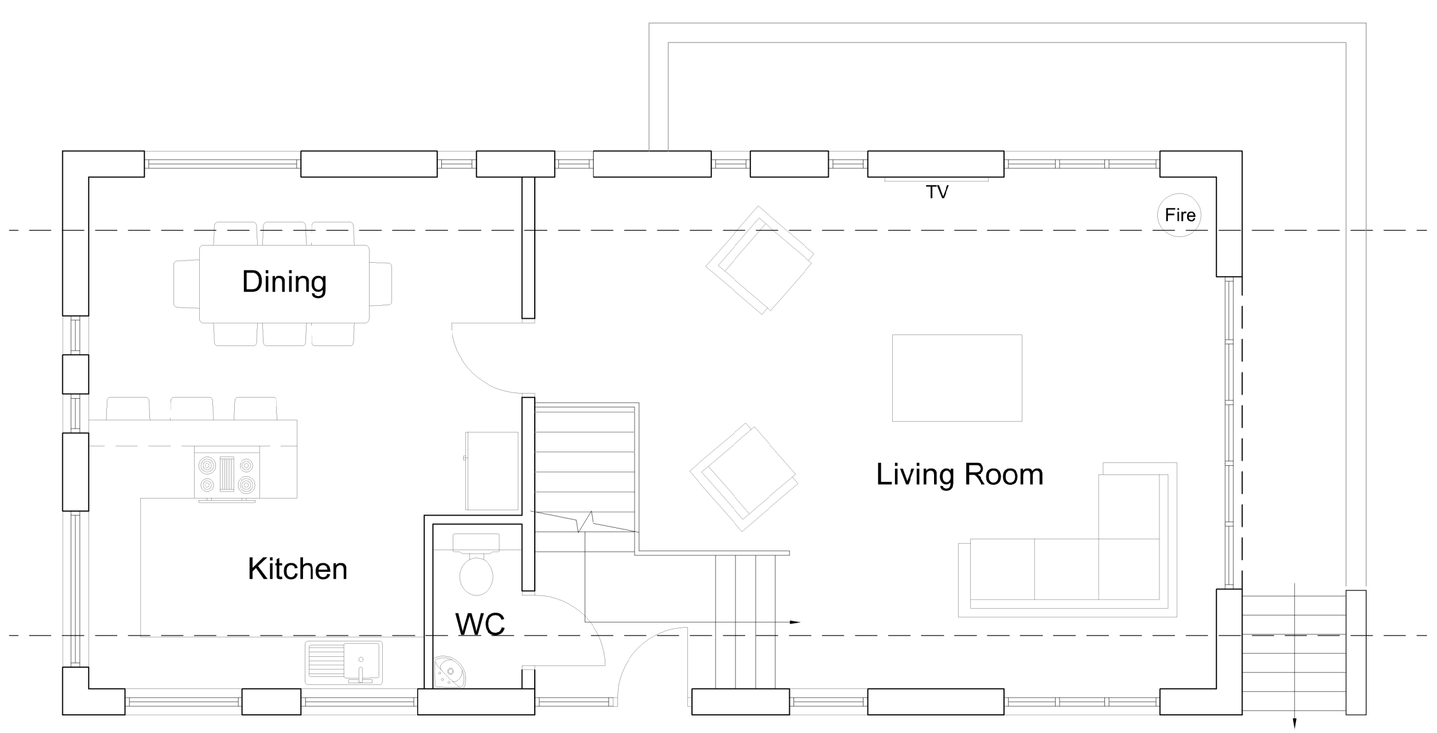

FIRST FLOOR PLAN 1:50

Hewitt&Carr Architects
A: 2-4 Cross Street I Cheadle I Staffordshire I ST10 1NP
T: 01538 756888
E: enquiries@hcarchitects.co.uk
W: www.hcarchitects.co.uk

Client
THE PLANT GROUP OF SIPS

Project
Proposed New Dwelling at
Spring Bank Stables CW12 3NE

Title
Plans, Elevations & Section
As Proposed

Planning

Status
Planning

Date Apr 2016

Drawn KEW

Scale @A1 As Stated

Checked

Project No 00492

Drawing No. PL(0)03

Rev A

File Ref: H:\REF